charlan brock & associates

EPOCH® PROPERTIES INCORPORATED

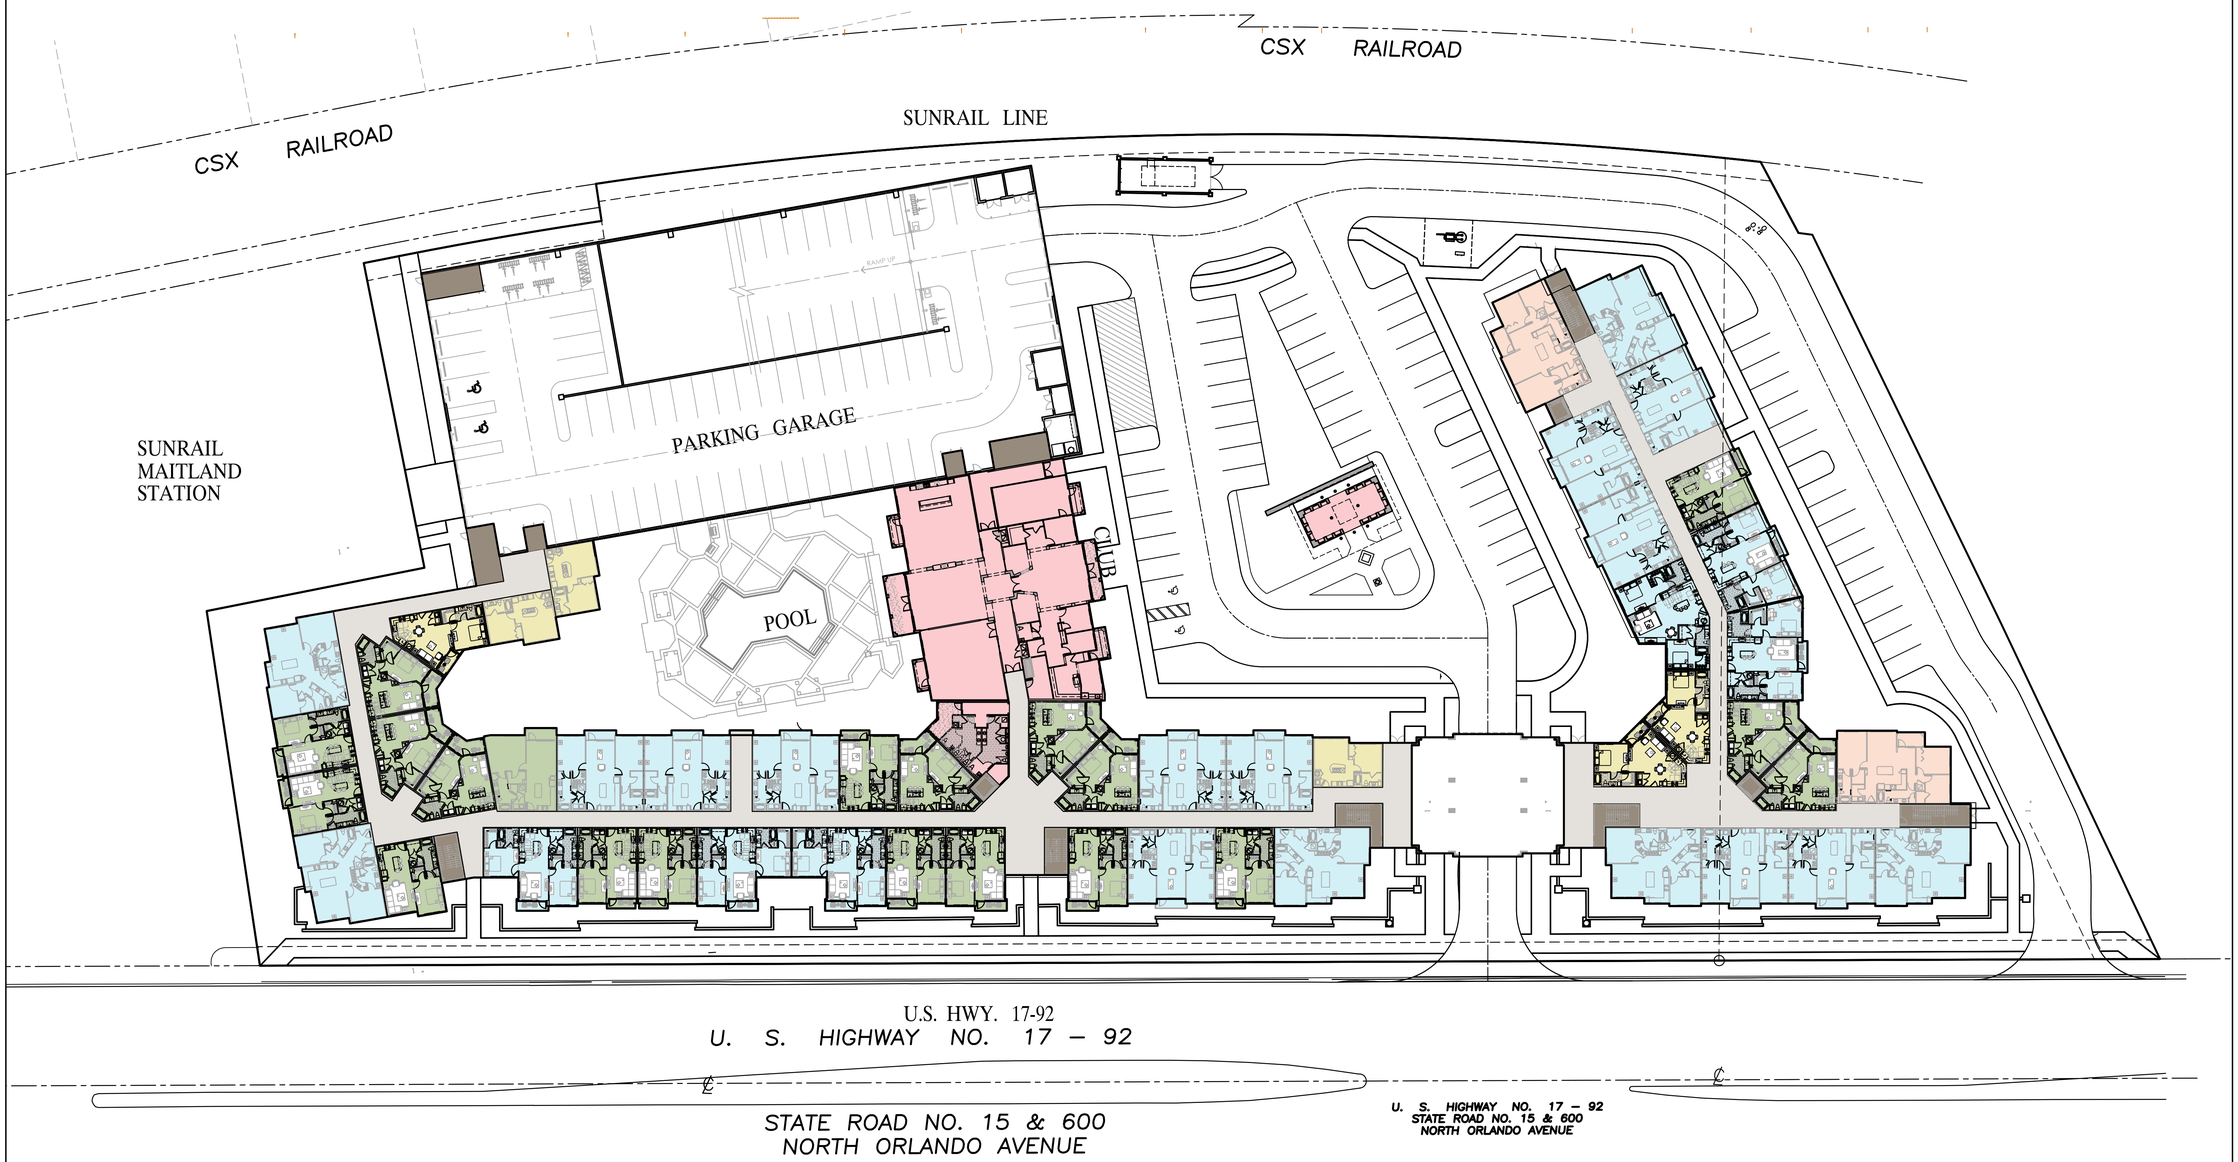

Parker Lumber - Conceptual Site Plan

November 13, 2014

Maitland, Florida

charlan · brock & assoc., inc.
architects . planners
1770 fennell st. • maitland, florida 32751–7208 • (407) 660–8900 • fax (407) 875–9948
www.cbaarchitects.com

CONCEPTUAL
ARCHITECTURAL
SITE PLAN

charlan, brock & associates, inc. hereby reserves it's common law copyright and other property rights in these plans, ideas, and designs. these ideas, designs, and plans are not to be reproduced, changed or copied in any form or manner whatsoever, nor are they to be assigned to any third party, without first obtaining the express written permission from c.b.a., inc. written dimensions shall have precedence over scale dimensions.

date:
job no:
drawn by: DPA
reviewed by: CBA
revisions:

A0.10

3882A00