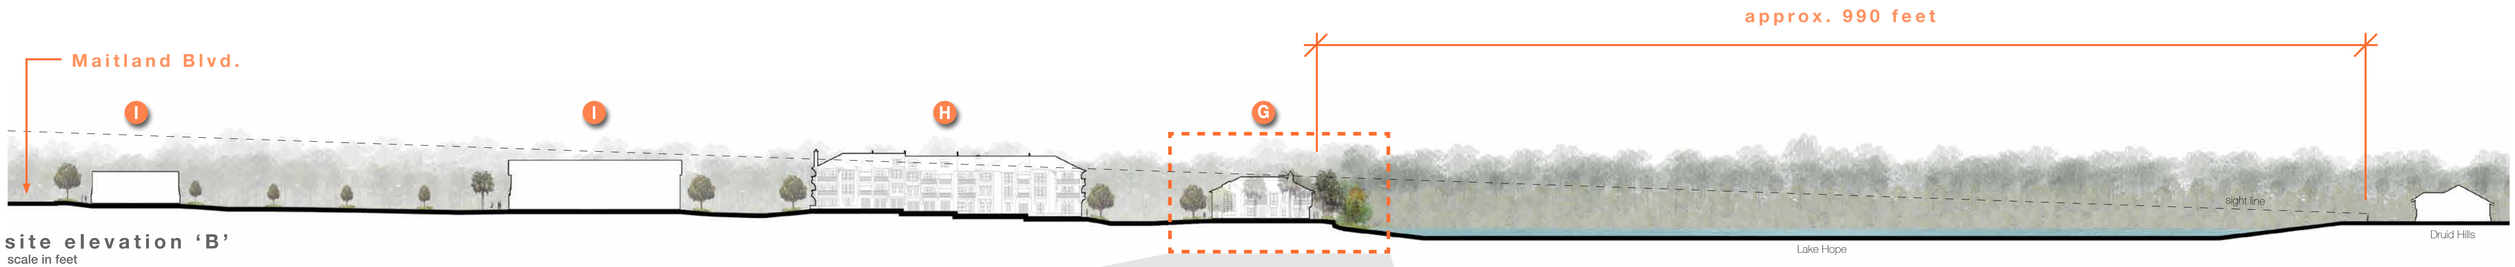

site elevation 'B'

scale in feet

0 25 50 100

- A Existing wetland vegetation; Willow, Wax Myrtle, Laurel Oak. Remove Brazilian Pepper, Camphor, and other invasive exotics.
- B Supplement with appropriate wetland edge canopy; Sweet Gum, Red Maple, Cypress
- C Masonry retaining wall
- D Sabal palms
- E Canopy tree
- F Lake edge
- G Two-story architecture
- H Three-story architecture
- I Retail

site elevation 'B' enlargement

scale in feet

0 4 8 16

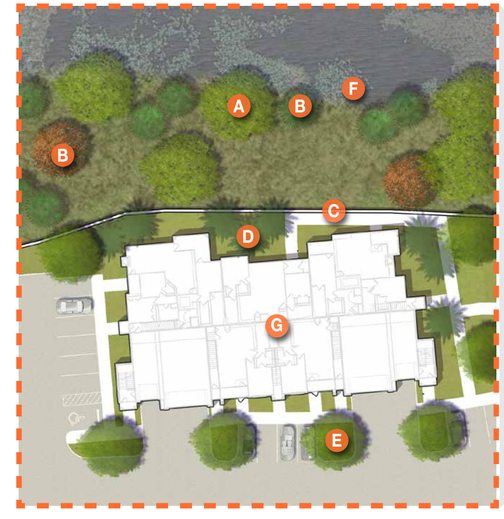

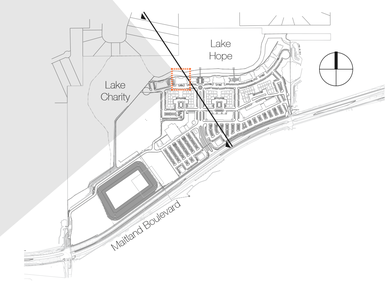

plan enlargement

scale in feet

0 15 30 60

DIX.HITE +PARTNERS

MAITLAND CONCOURSE NORTH

City of Maitland

09.17.2015

RELATED