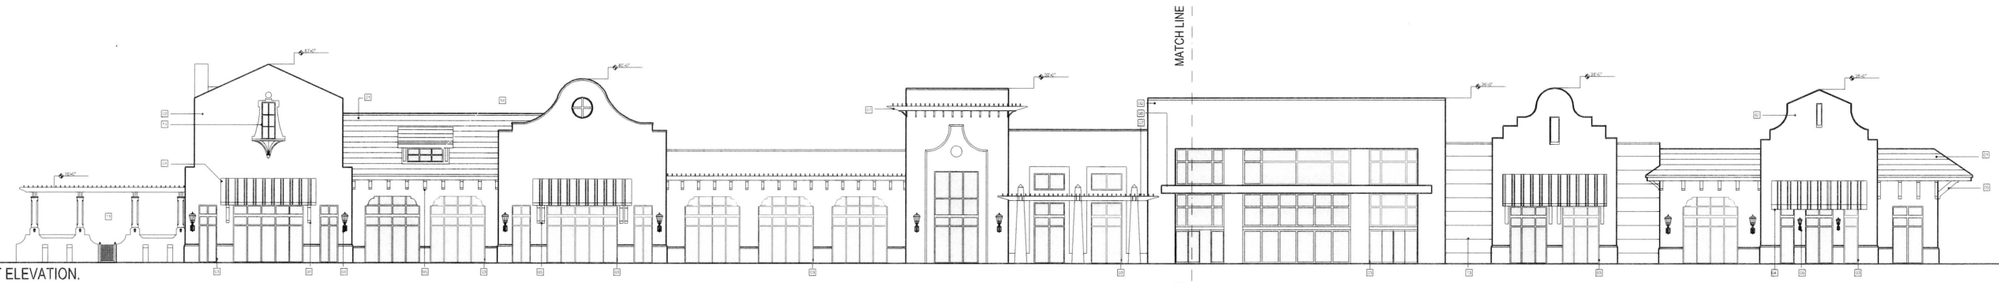

BUILDING 1 FRONT ELEVATION.

SCALE: 1/16"=1'-0"

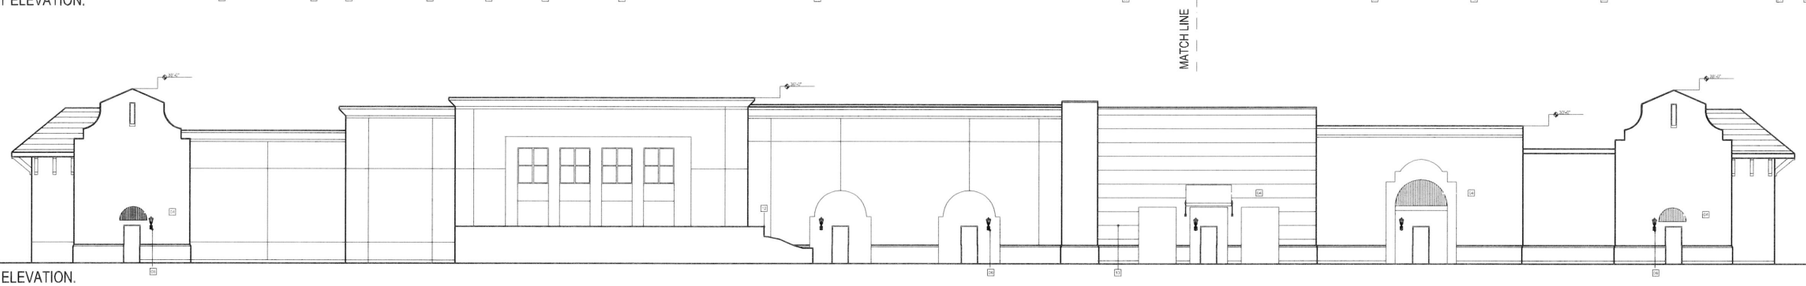

BUILDING 1 REAR ELEVATION.

SCALE: 1/16"=1'-0"

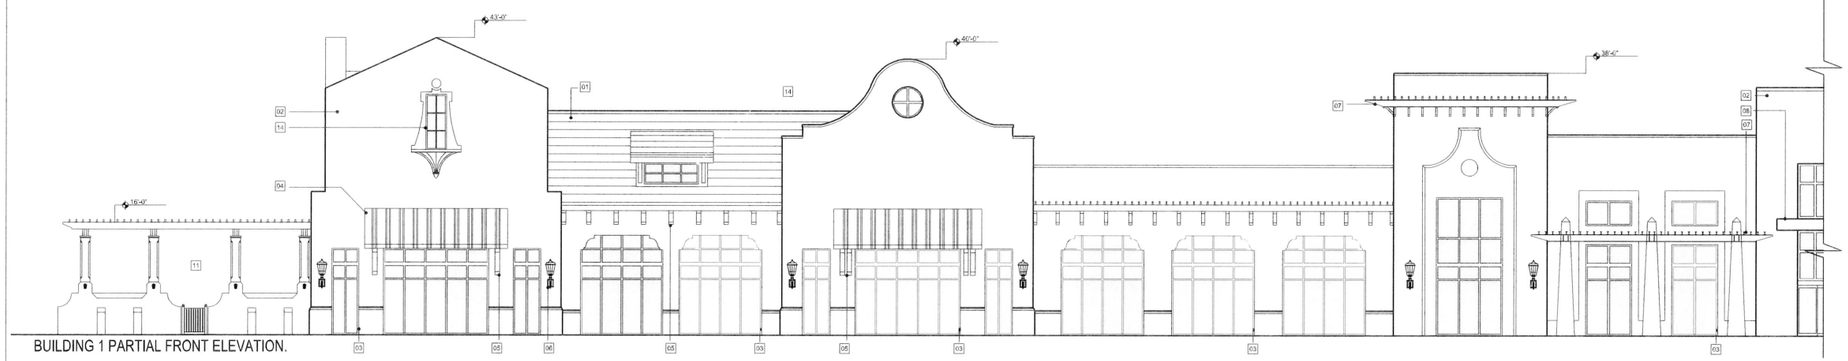

BUILDING 1 PARTIAL FRONT ELEVATION.

SCALE: 3/32"=1'-0"

LEGEND:

01 SIMULATED SLATE	06 WALL SCONCES	11 PATIO DINING
02 STUCCO FINISH	07 METAL TRELLIS	12 SITE WALL
03 STORE FRONT WINDOWS / DOORS	08 METAL CANOPY	13 SCORE STUCCO
04 FABRIC CANOPY	09 LIGHT FIXTURE	14 BACKLIT TRANSLUCENT GLASS
05 ROOF BRACKETS	10 STUCCO LOUVER	15 WINDOWS

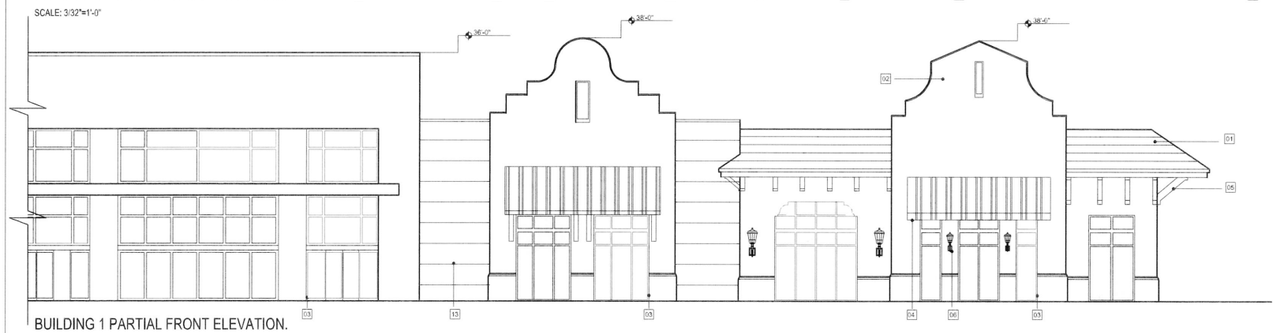

BUILDING 1 PARTIAL FRONT ELEVATION.

SCALE: 3/32"=1'-0"

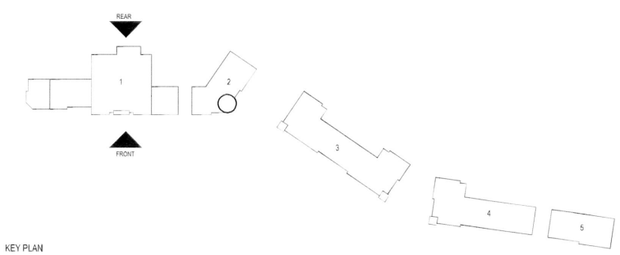

KEY PLAN

PELLONI

ACi ARCHITECTURE redefined

MAITLAND CONCOURSE NORTH RETAIL

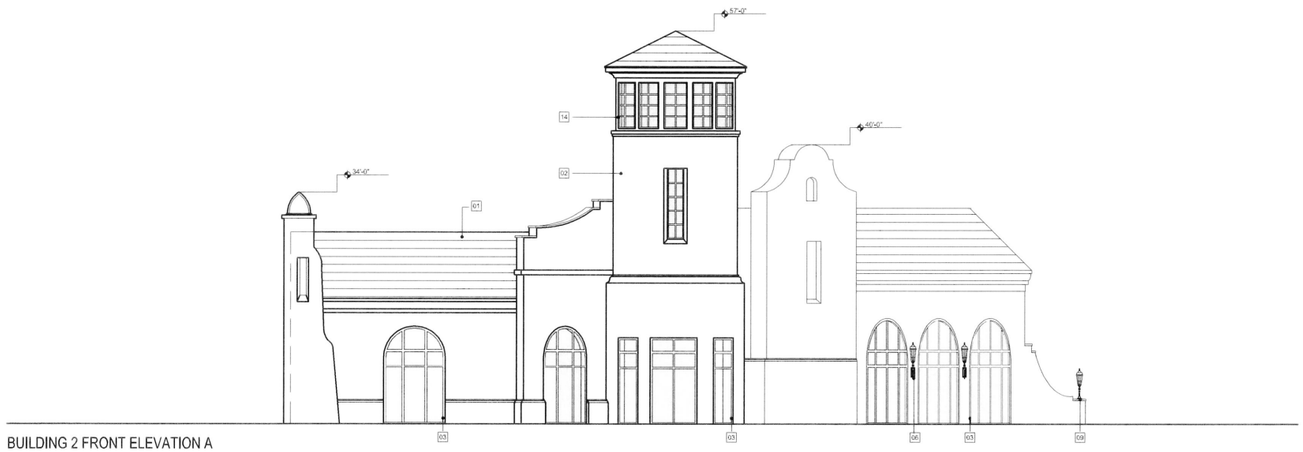

BUILDING 2 FRONT ELEVATION A

SCALE: 3/32" = 1'-0"

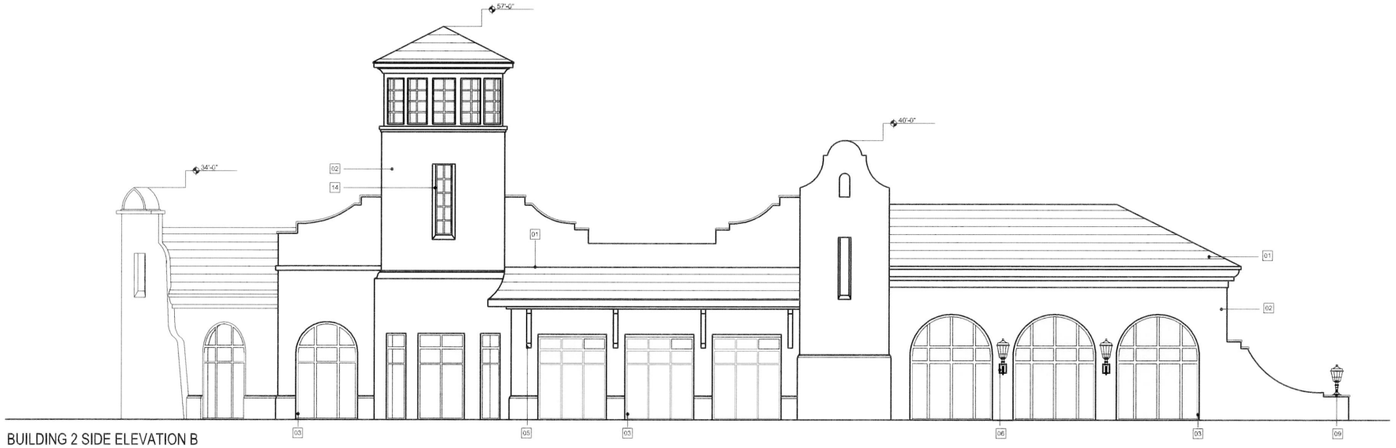

BUILDING 2 SIDE ELEVATION B

SCALE: 3/32" = 1'-0"

LEGEND:

01 SIMULATED SLATE	06 WALL SCONCES	11 PATIO DINING
02 STUCCO FINISH	07 METAL TRELLIS	12 SITE WALL
03 STORE FRONT WINDOWS / DOORS	08 METAL CANOPY	13 SCORE STUCCO
04 FABRIC CANOPY	09 LIGHT FIXTURE	14 BACKLIT TRANSLUCENT GLASS
05 ROOF BRACKETS	10 STUCCO LOUVER	15 WINDOWS

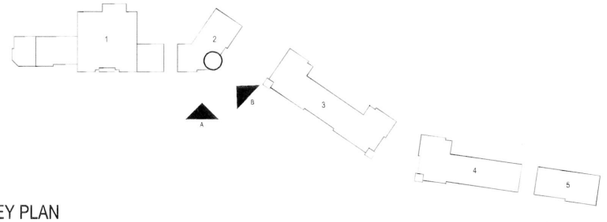

KEY PLAN

PELLONI

ACi ARCHITECTURE redefined

MAITLAND CONCOURSE NORTH RETAIL

BUILDING 3 FRONT ELEVATION.
SCALE: 3/32" = 1'-0"

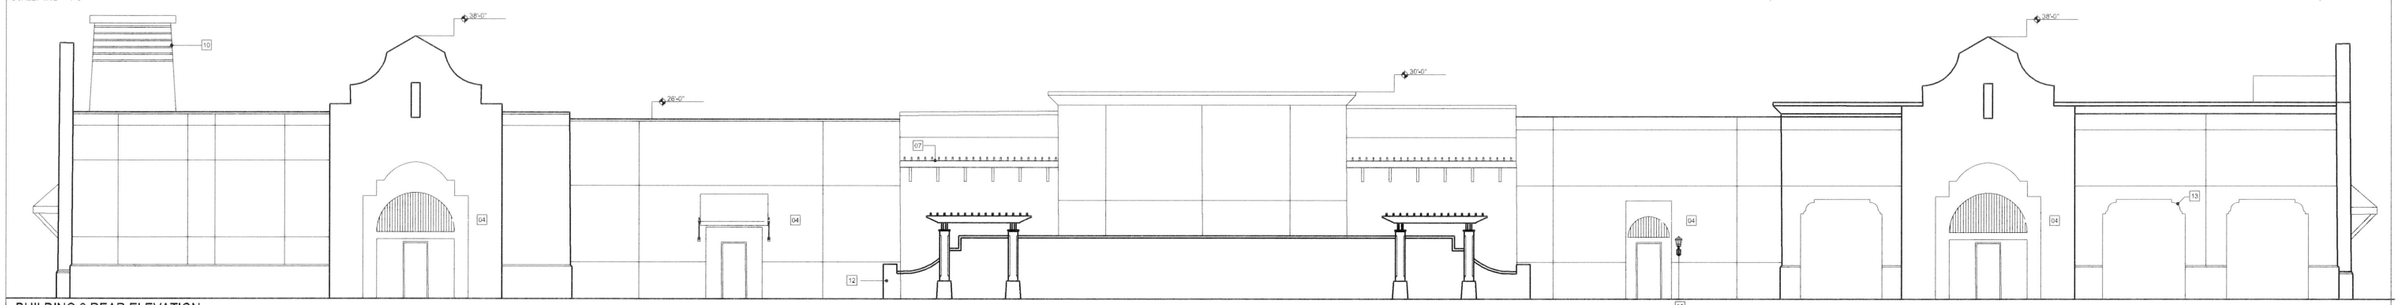

BUILDING 3 REAR ELEVATION.
SCALE: 3/32" = 1'-0"

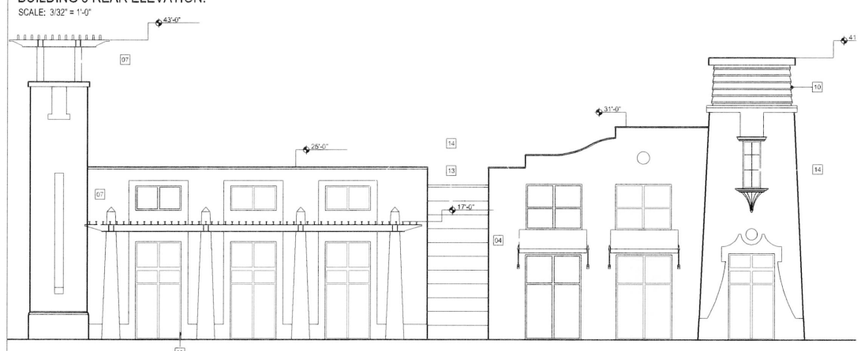

BUILDING 3 SIDE ELEVATION C
SCALE: 3/32" = 1'-0"

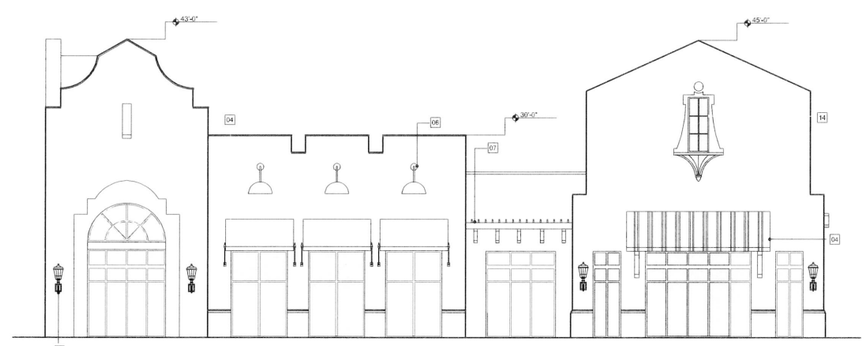

BUILDING 3 SIDE ELEVATION D
SCALE: 3/32" = 1'-0"

LEGEND:

01 SIMULATED SLATE	06 WALL SCONCES	11 PATIO DINING
02 STUCCO FINISH	07 METAL TRELLIS	12 SITE WALL
03 STORE FRONT WINDOWS / DOORS	08 METAL CANOPY	13 SCORE STUCCO
04 FABRIC CANOPY	09 LIGHT FIXTURE	14 BACKLIT TRANSLUCENT GLASS
05 ROOF BRACKETS	10 STUCCO LOUVER	15 WINDOWS

BUILDING 3 PARTIAL ELEVATION ALTERNATE FOR TWO STORY CONCEPT
SCALE: 3/32" = 1'-0"

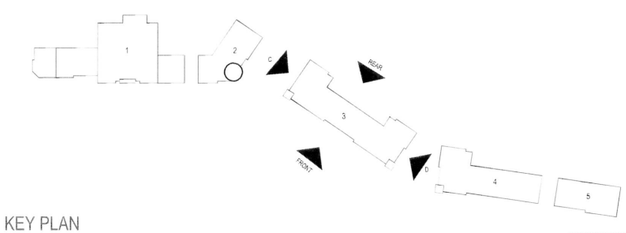

KEY PLAN

PELLONI

ACi ARCHITECTURE redefined

MAITLAND CONCOURSE NORTH RETAIL

BUILDING 4 FRONT ELEVATION.

SCALE: 3/32" = 1'-0"

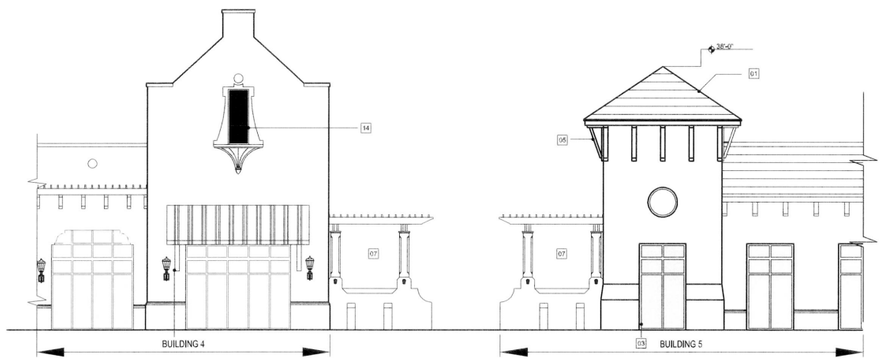

COURTYARD BETWEEN BUILDINGS 5 AND 4.

SCALE: 3/32" = 1'-0"

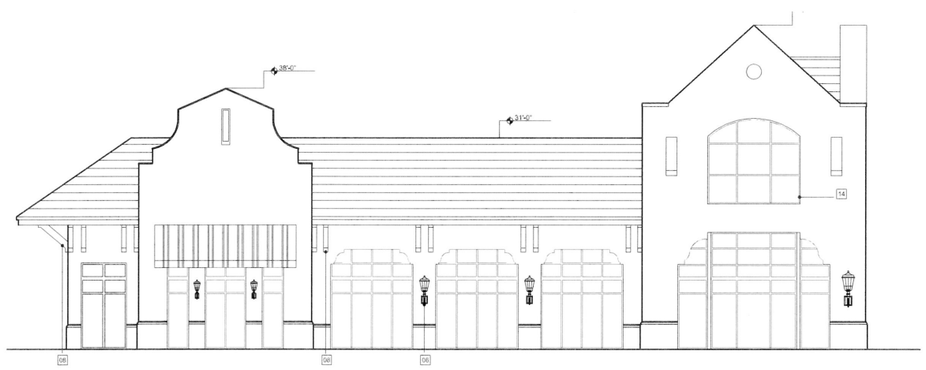

BUILDING 4 SIDE ELEVATION E .

SCALE: 3/32" = 1'-0"

LEGEND:

01 SIMULATED SLATE	06 WALL SCONCES	11 PATIO DINING
02 STUCCO FINISH	07 METAL TRELLIS	12 SITE WALL
03 STORE FRONT WINDOWS / DOORS	08 METAL CANOPY	13 SCORE STUCCO
04 FABRIC CANOPY	09 LIGHT FIXTURE	14 BACKLIT TRANSLUCENT GLASS
05 ROOF BRACKETS	10 STUCCO LOUVER	15 WINDOWS

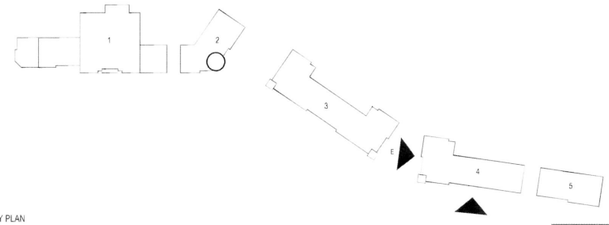

KEY PLAN

PELLONI

ACi ARCHITECTURE *redefined*

MAITLAND CONCOURSE NORTH RETAIL

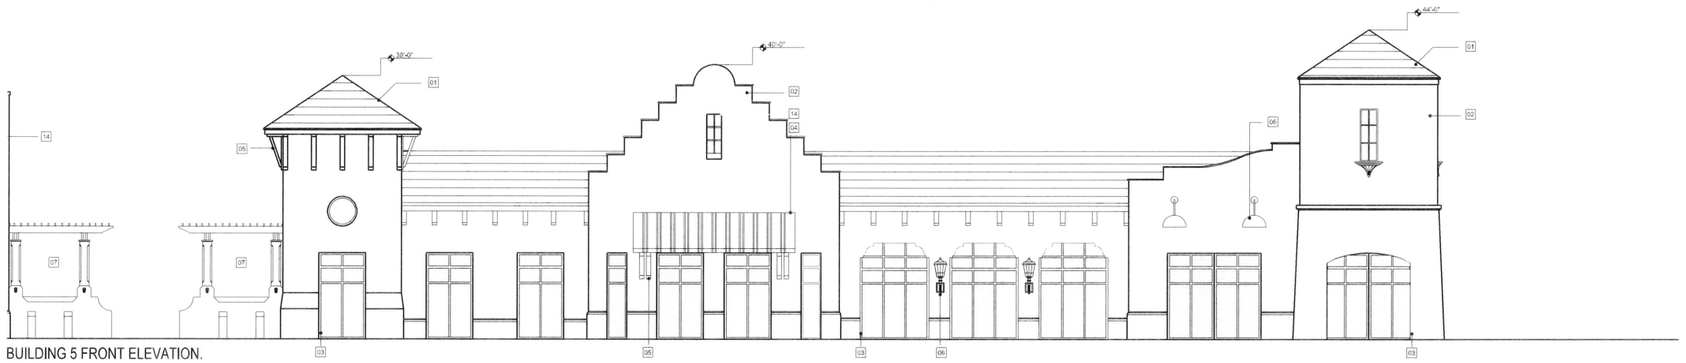

BUILDING 5 FRONT ELEVATION.
SCALE: 3/32" = 1'-0"

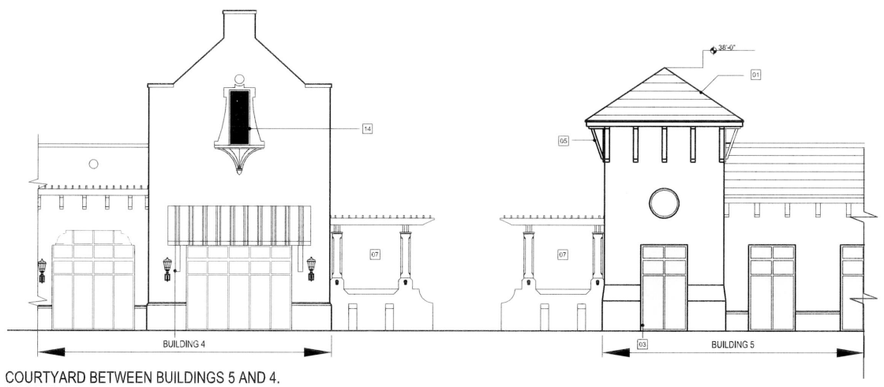

COURTYARD BETWEEN BUILDINGS 5 AND 4.
SCALE: 3/32" = 1'-0"

LEGEND:

01 SIMULATED SLATE	06 WALL SCONCES	11 PATIO DINING
02 STUCCO FINISH	07 METAL TRELLIS	12 SITE WALL
03 STORE FRONT WINDOWS / DOORS	08 METAL CANOPY	13 SCORE STUCCO
04 FABRIC CANOPY	09 LIGHT FIXTURE	14 BACKLIT TRANSLUCENT GLASS
05 ROOF BRACKETS	10 STUCCO LOUVER	15 WINDOWS

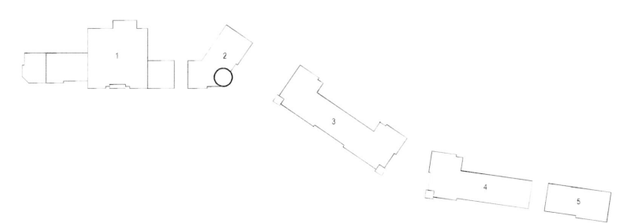

KEY PLAN

PELLONI

ACi ARCHITECTURE redefined

MAITLAND CONCOURSE NORTH RETAIL