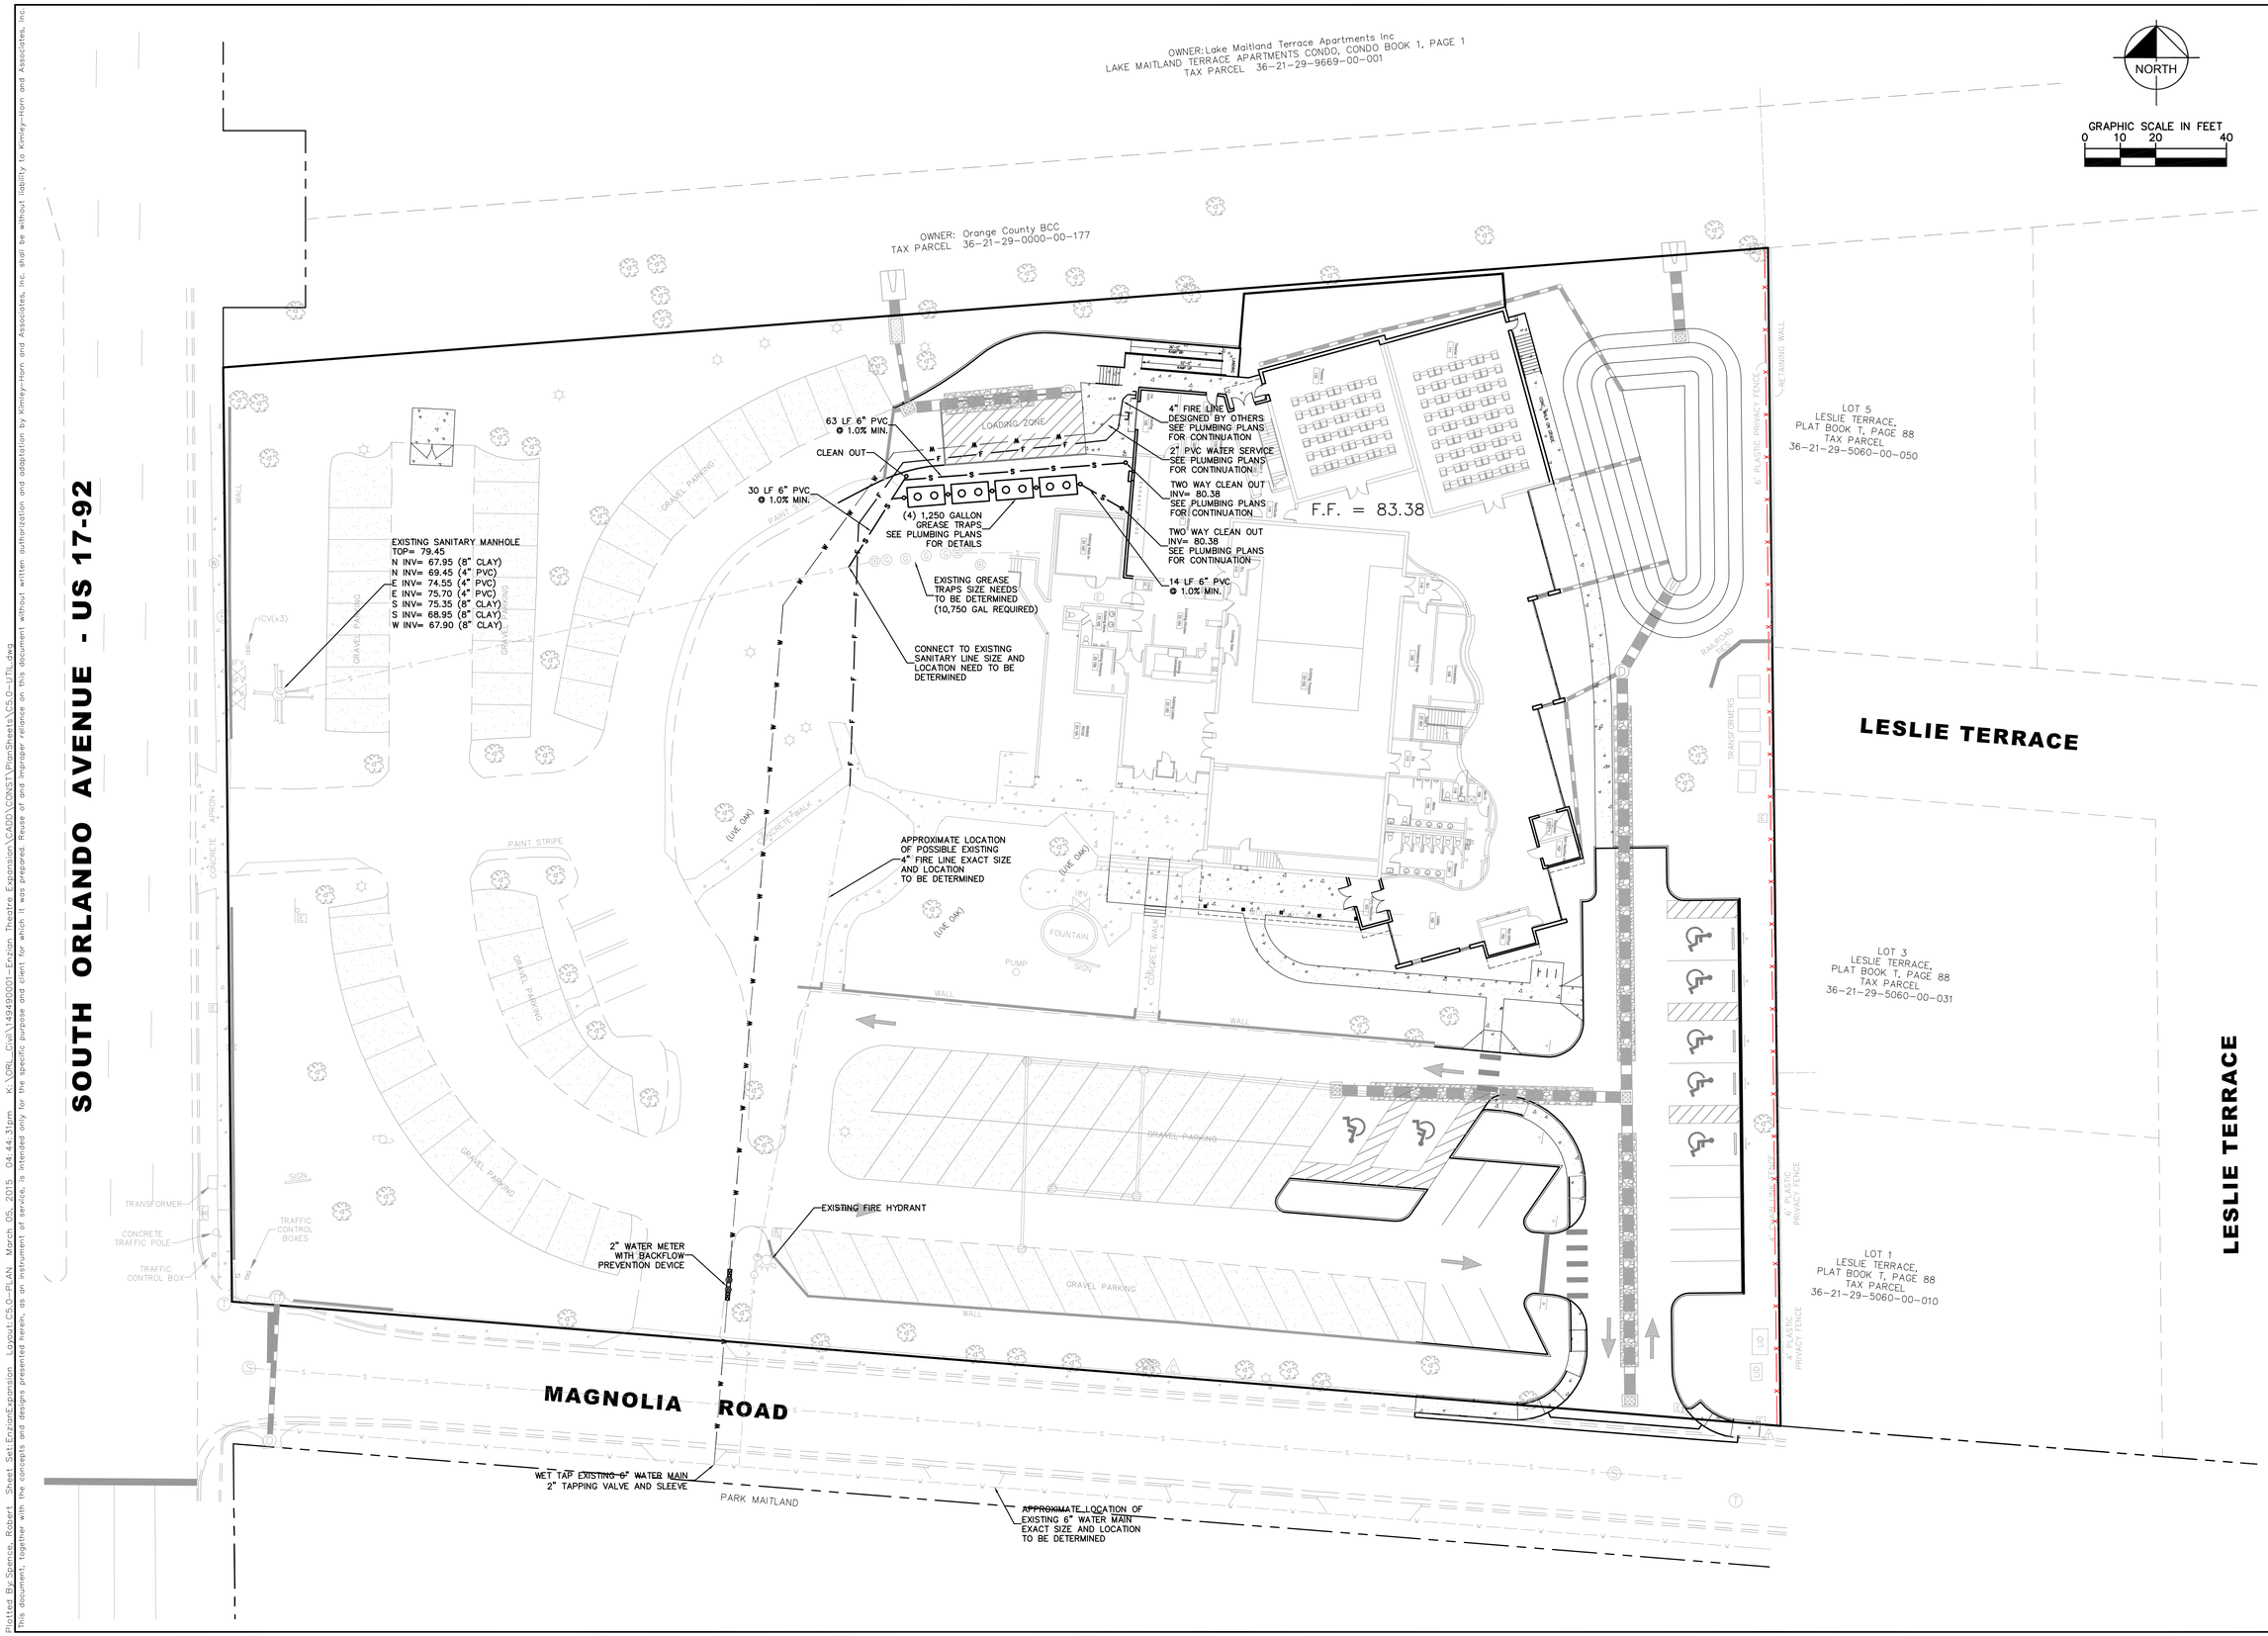

No.	REVISIONS	DATE	BY

Kimley-Horn and Associates, Inc.

© 2015 KIMLEY-HORN AND ASSOCIATES, INC.

3660 MAGUIRE BOULEVARD, SUITE 200, ORLANDO, FL 32803
PHONE: 407-898-1511
WWW.KIMLEY-HORN.COM CA 00000696

LICENSED PROFESSIONAL

JAY R. JACKSON, P.E.

FLORIDA LICENSE NUMBER 54247

DATE: _____

KHA PROJECT 149490002	
DATE	02/25/2015
SCALE	AS SHOWN
DESIGNED BY	RWS
DRAWN BY	RWS
CHECKED BY	JRJ

UTILITY PLAN

ENZIAN THEATER EXPANSTION

CITY OF MAITLAND FLORIDA

SHEET NUMBER

C5.0

Plotted By:Spence, Robert Sheet Set:EnzianExpansion Layout:C5.0-PLAN March 05, 2015 04:44:31pm K:\ORL_Civil\149490001-Enzian Theatre Expansion\CADD\CONSTV\PlanSheets\C5.0-UTIL.dwg
This document, together with the concepts and designs presented herein, as an instrument of service, is intended only for the specific purpose and client for which it was prepared. Reuse of and improper reliance on this document without written authorization and adaptation by Kimley-Horn and Associates, Inc. shall be without liability to Kimley-Horn and Associates, Inc.