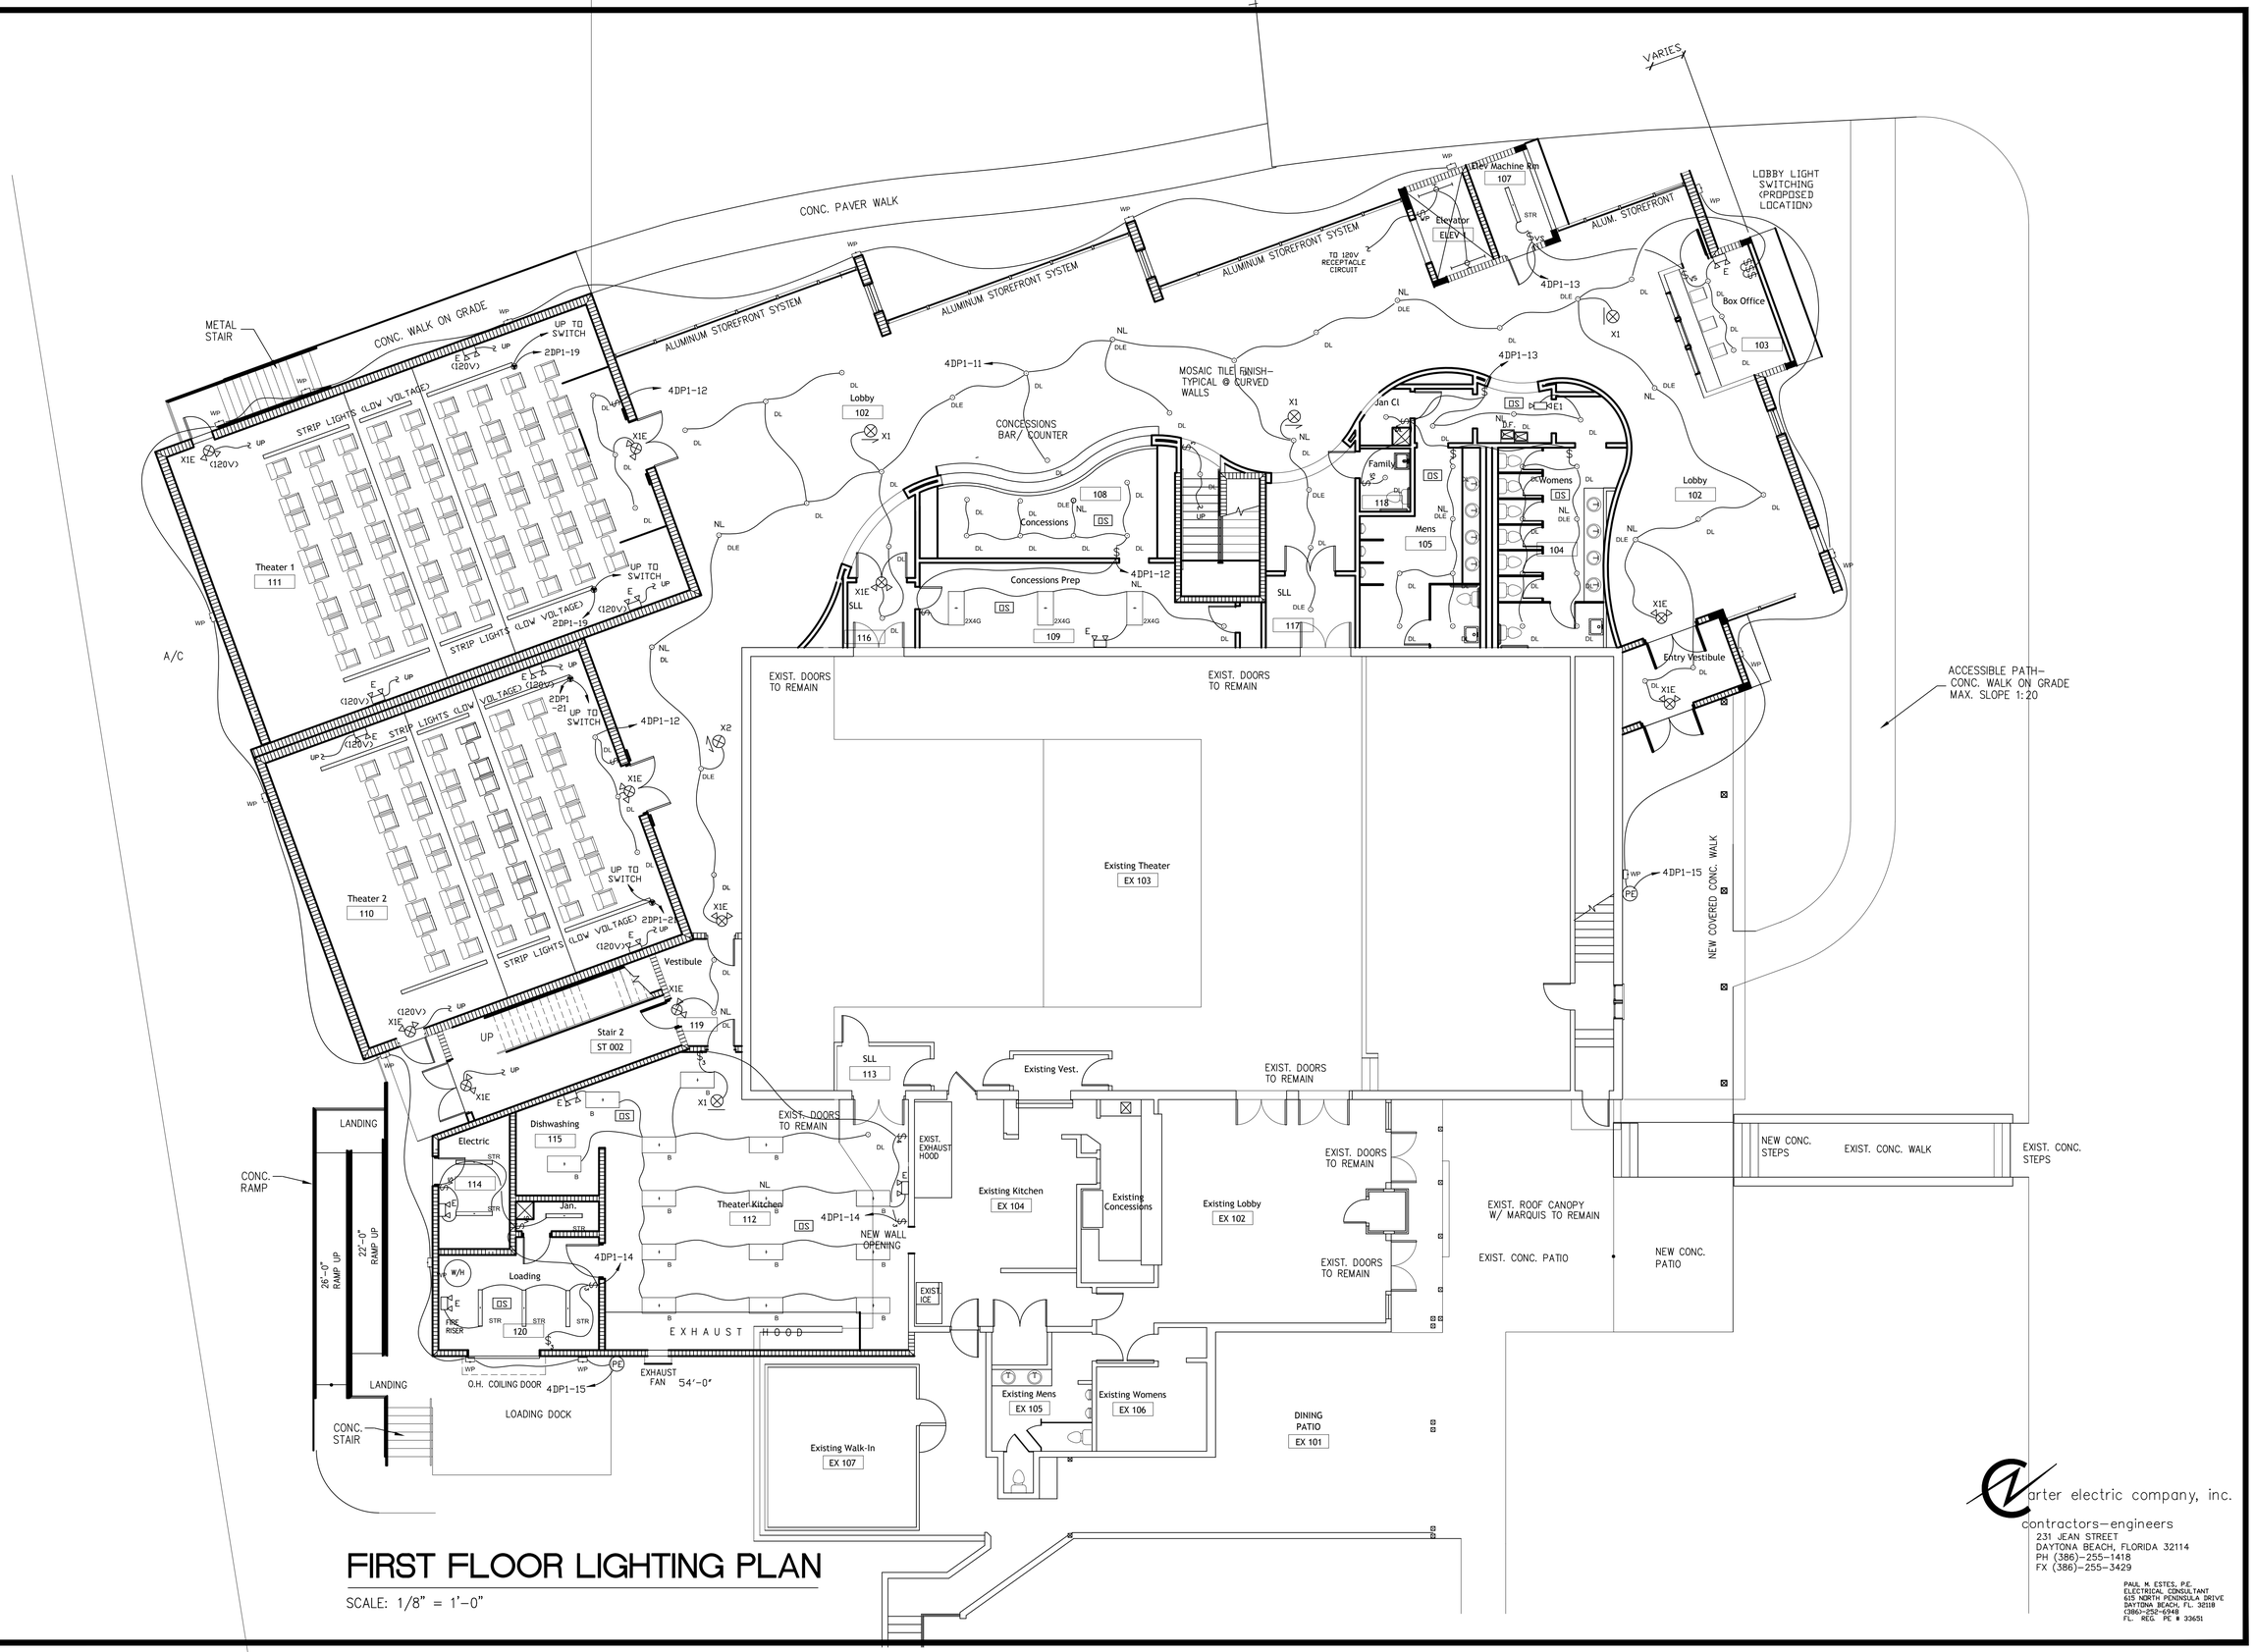

FIRST FLOOR LIGHTING PLAN

SCALE: 1/8" = 1'-0"

arter electric company, inc.
contractors—engineers
231 JEAN STREET
DAYTONA BEACH, FLORIDA 32114
PH (386)-255-1418
FX (386)-255-3429

PAUL M. ESTES, P.E.
ELECTRICAL CONSULTANT
615 NORTH PENINSULA DRIVE
DAYTONA BEACH, FL 32118
(386)-252-6948
FL. REG. PE # 33651

REVISIONS	BY

HOLZMZN MOSS BOTTINO ARCHITECTURE
214 W. 29TH STREET TOWER, 17TH FLOOR
NEW YORK, NEW YORK 10001
HOLZMANMOSS.COM

ANTHONY L. LEPORE, ARCHITECT
1401 EDGEWATER DRIVE
ORLANDO, FLORIDA 32804
LICENSE NUMBER AR0004692
TELEPHONE (407) 425-4820

H.J. HIGH CONSTRUCTION CO.
1015 W. AMELIA STREET
ORLANDO, FLORIDA 32805
TELEPHONE (407) 422-9171
FAX (407) 841-4820

ADDITIONS + MODIFICATIONS
ENZIAN THEATER
MAITLAND, FLORIDA

DRAWN	JMP
CHECKED	PME
DATE	2-14-2014
SCALE	
JOB NO.	
SHEET	E-3
OF	SHEETS