TAP ALL SPEAKERS AT .5w
UNLESS OTHERWISE NOTED

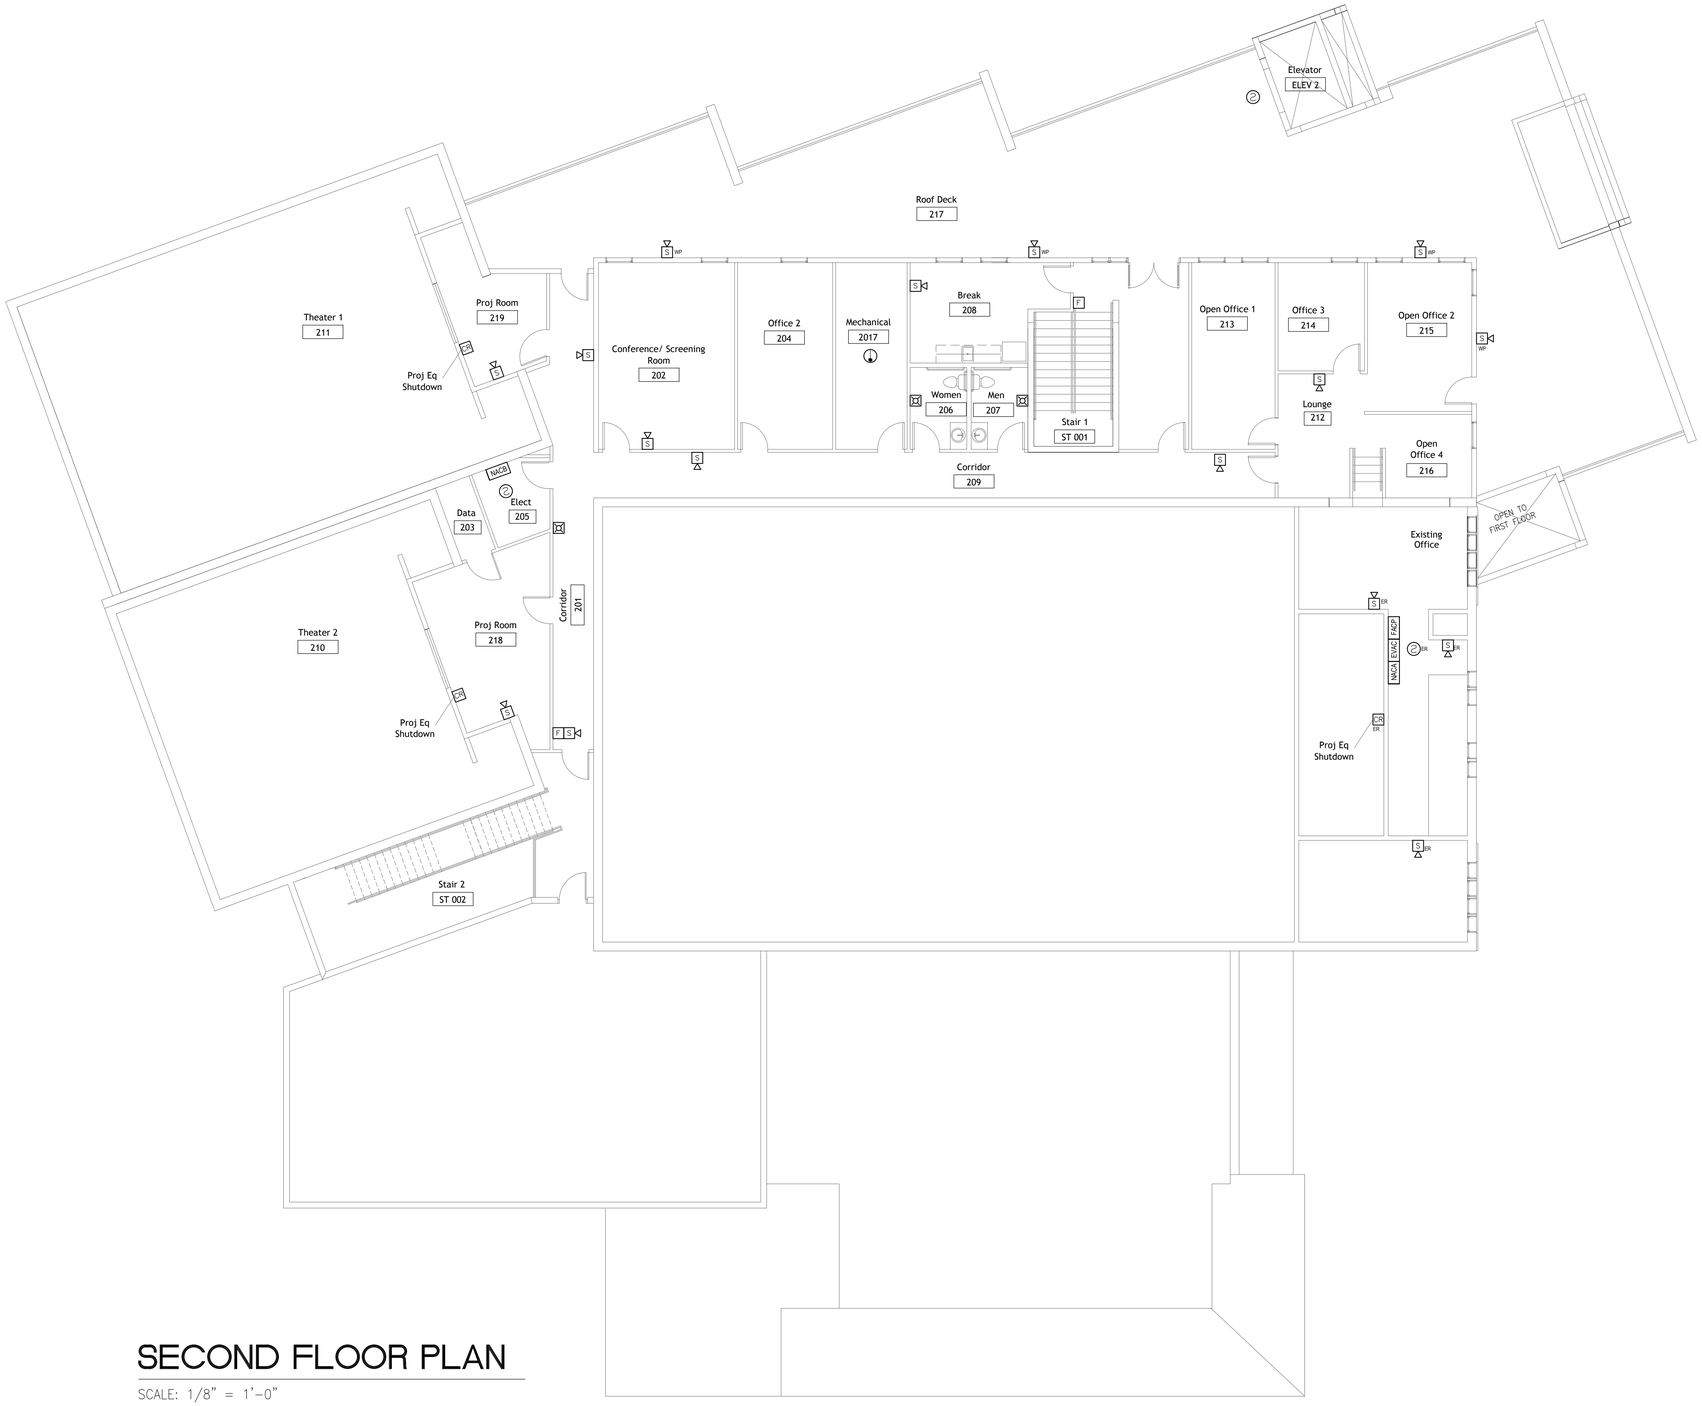

SECOND FLOOR PLAN

SCALE: 1/8" = 1'-0"

life safety
SINGLE SOURCE SOLUTION
FIRE ALARM•SPRINKLER•SECURITY
4617 Parkbreeze Court, Orlando, Fl 32808
PH: 407-816-9101 FAX: 407-816-9104
EF# 00011116

ENZIAN THEATER
Fire Alarm System
1300 South Orlando Avenue
Maitland, Florida 32751

Revisions:

No.	Date	Description
1	02/04/2014	40% DESIGN DOCUMENTS

Issue Date: 02.04.14

Approved By: JC
VH

Scale: 1/8"=1

Drawing Title:

FIRE ALARM
RENOVATIONS

Drawing No.:

FA-3