SOUTH ORLANDO AVENUE - US 17-92

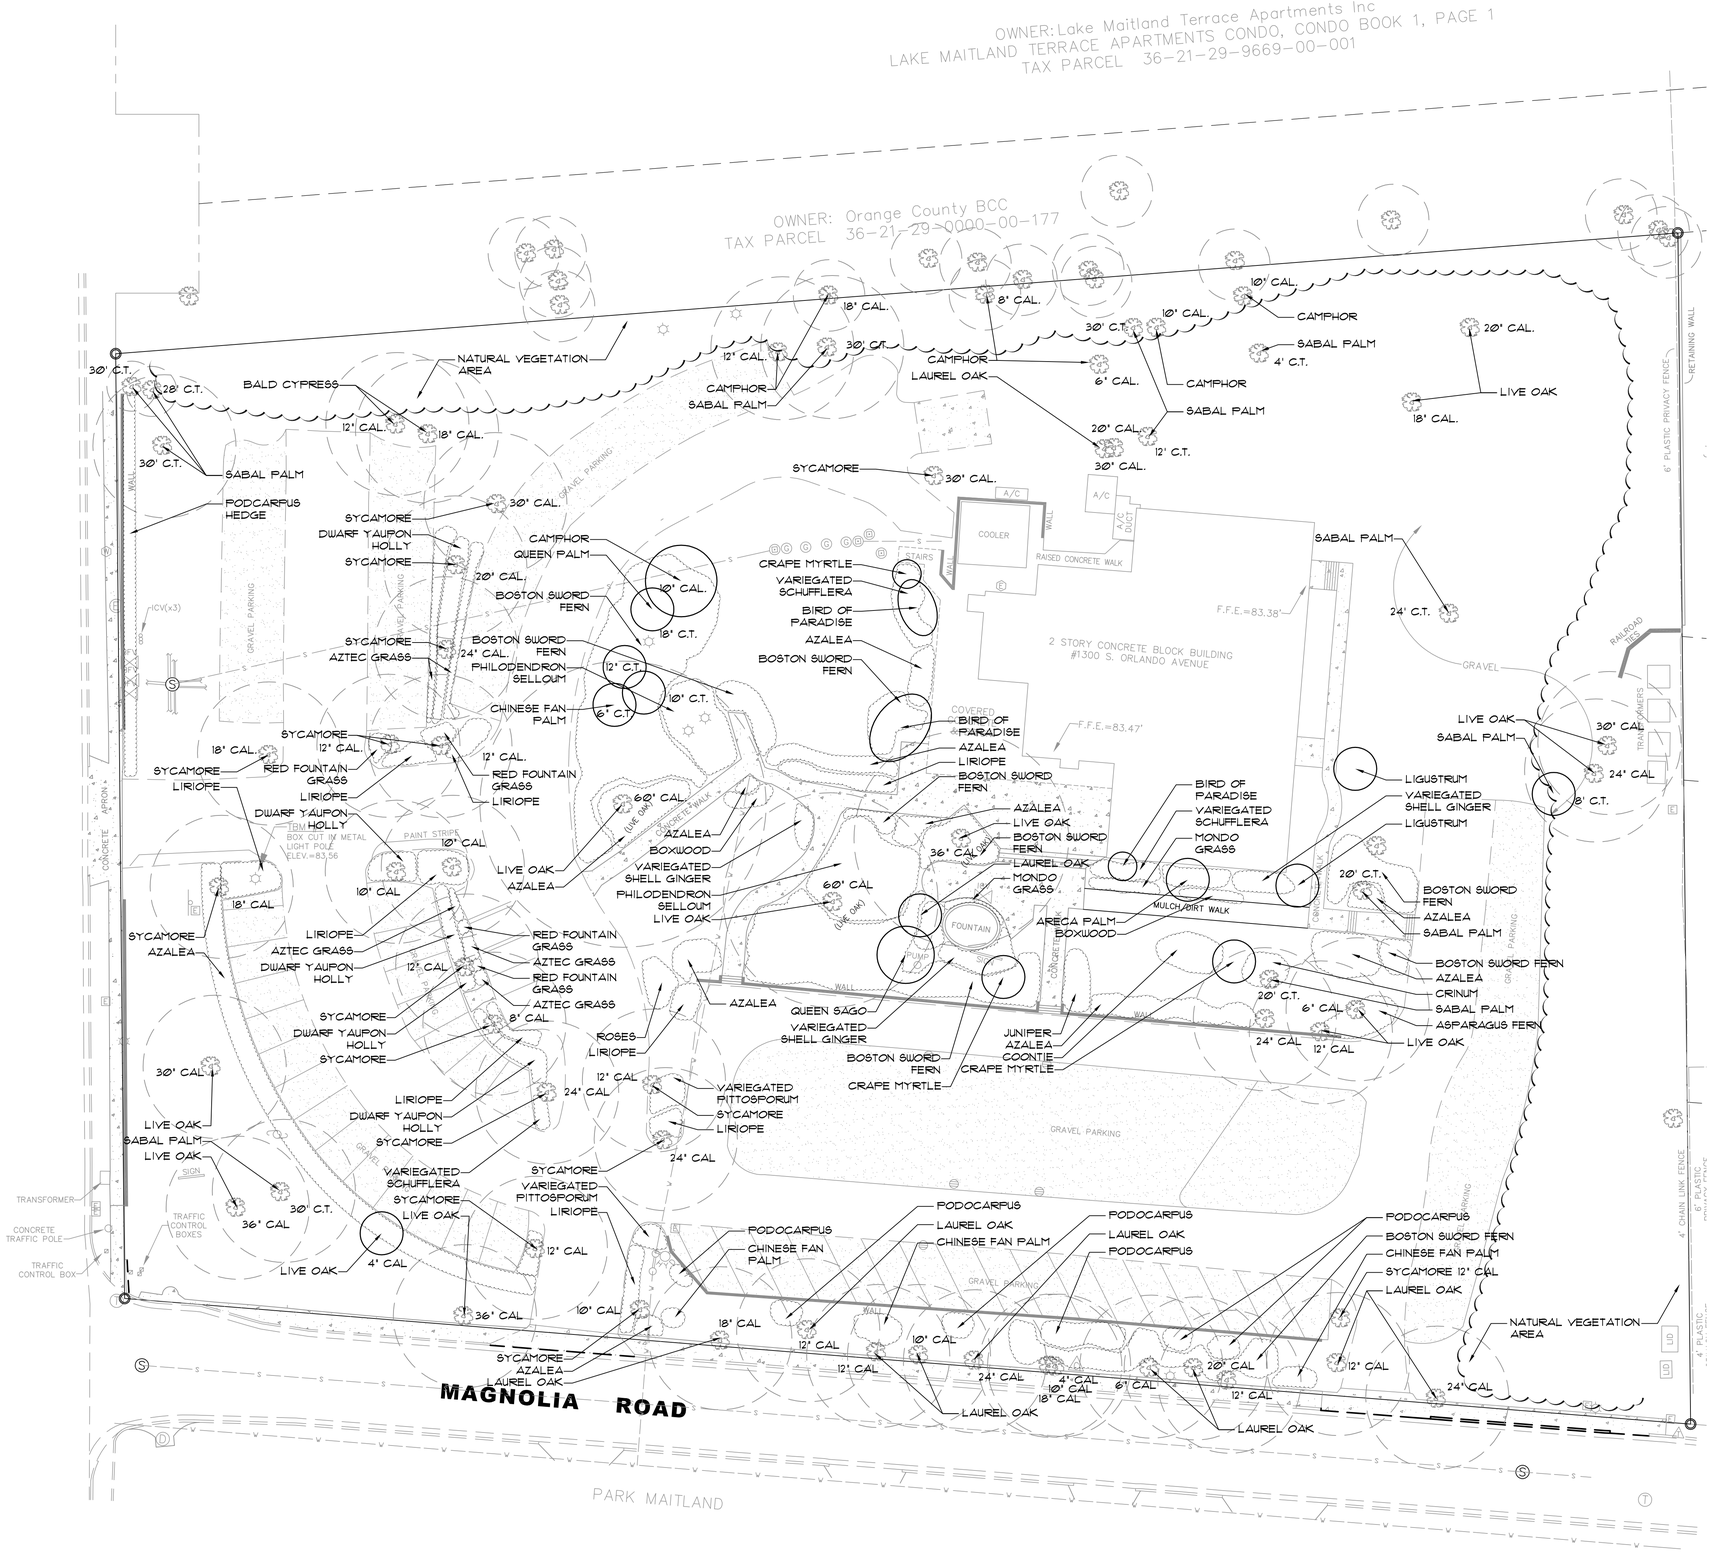

FOSTER CONANT & ASSOCIATES

120 West Robinson Street
Orlando, Florida 32801-1617
Phone (407) 648-2225
Fax (407) 648-0175

Seal

Revisions

REVIEW SET

NOT FOR CONSTRUCTION
PLOT DATE:06/20/2014

Project

ENZIAN THEATER

WINTER PARK, FL.

EXISTING LANDSCAPE PLAN

Date: 06.17.14
Scale: 1"=20'
Drawn: IM Checked: RRC
File Name: ENZNL001.DWG

North

Sheet

L-001