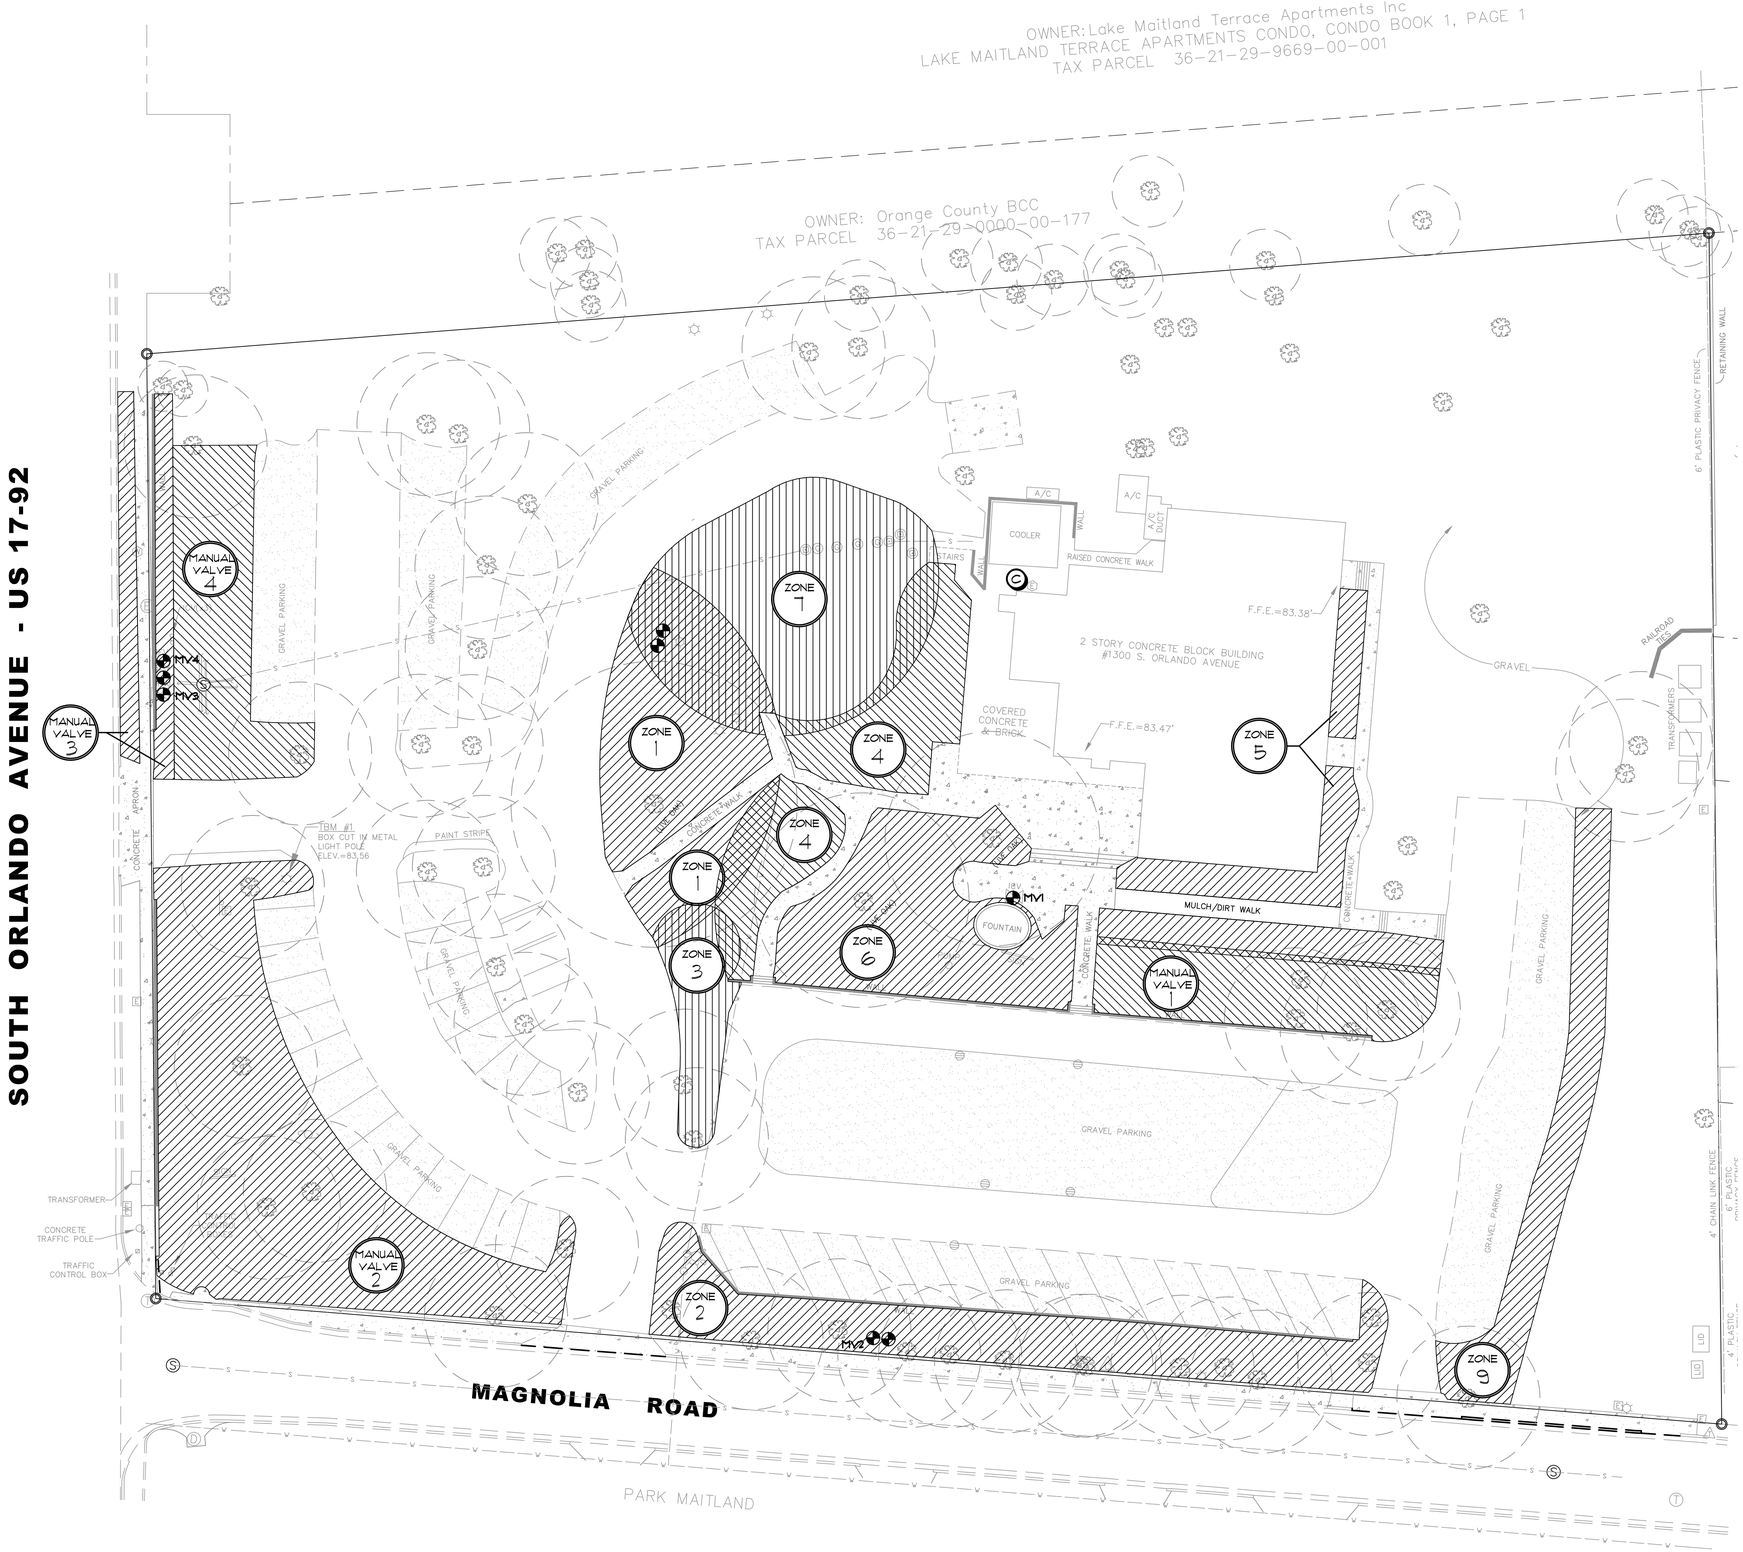

LEGEND

- EXISTING VALVE LOCATIONS
  MV# COORESPONDS TO MANUAL VALVE # ZONE
- EXISTING CONTROLLER/CLOCK LOCATION

FOSTER CONANT & ASSOCIATES

120 West Robinson Street
Orlando, Florida 32801-1617

Phone (407) 648-2225
Fax (407) 648-0175

Seal

Revisions

REVIEW SET

NOT FOR CONSTRUCTION
PLOT DATE: 06/06/06

Project

ENZIAN THEATER

WINTER PARK, FL.

EXISTING IRRIGATION PLAN

Date:	06.17.14
Scale:	1"=20'
Drawn:	JM
Checked:	RRC
File Name:	ENZNL002.DWG

North

Sheet

L-002