SOUTH ORLANDO AVENUE - US 17-92

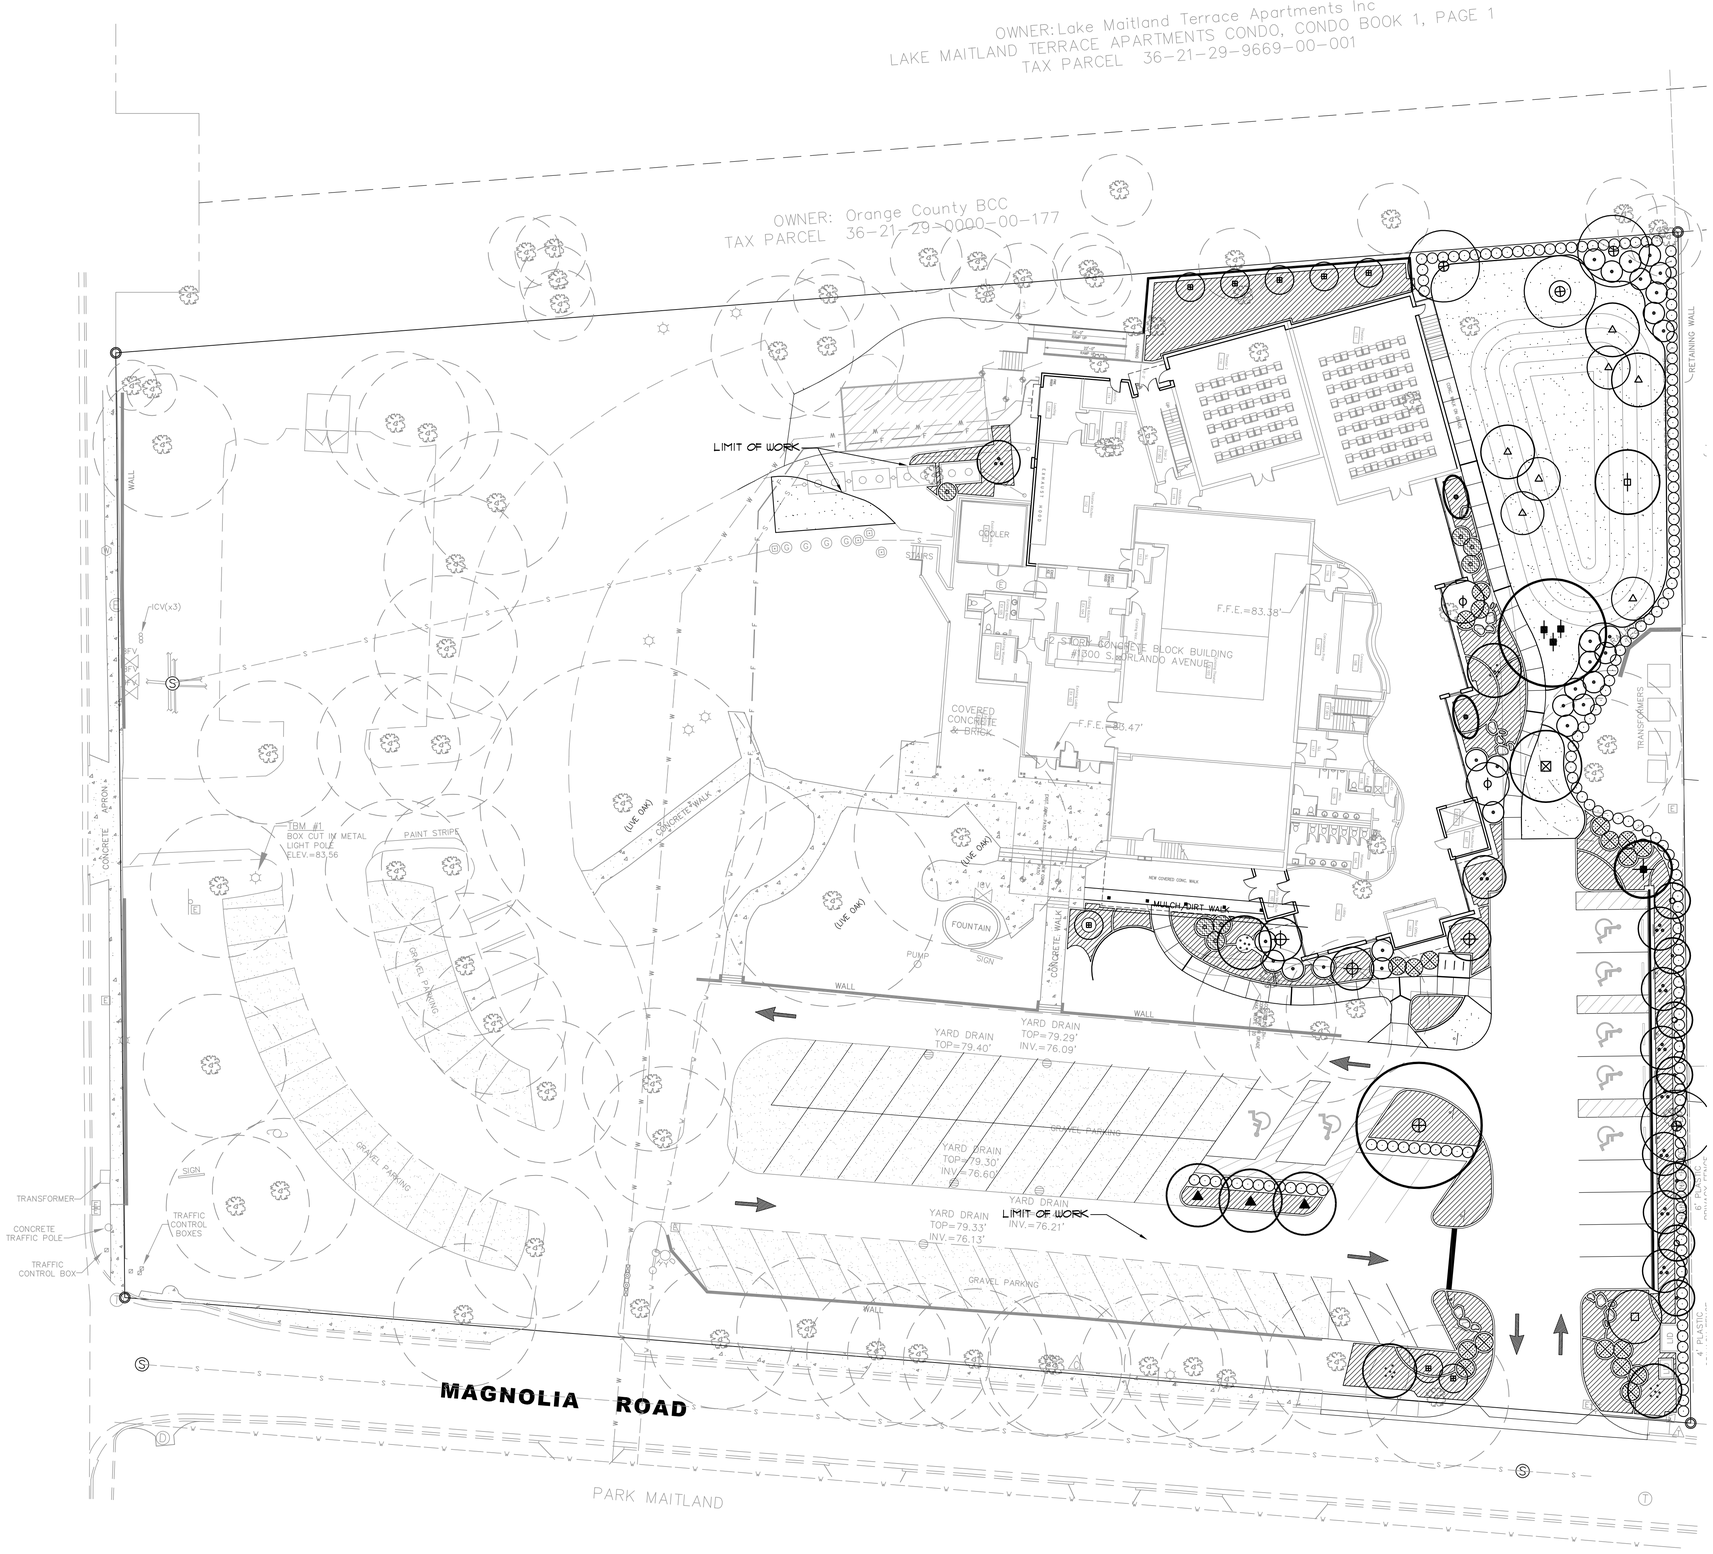



FOSTER CONANT & ASSOCIATES

120 West Robinson Street
Orlando, Florida 32801-1617
Phone (407) 648-2225
Fax (407) 648-0175


Seal

Revisions

REVIEW SET

NOT FOR CONSTRUCTION
PLOT DATE:06/06/06

Project

ENZIAN THEATER

WINTER PARK, FL.

LANDSCAPE PLAN

| | |
|---|---|
| Date: | 06.17.14 |
| Scale: | 1"=20' |
| Drawn: | JM |
| Checked: | RRC |
| File Name: | ENZNL300.DWG |

North

Sheet

L-300