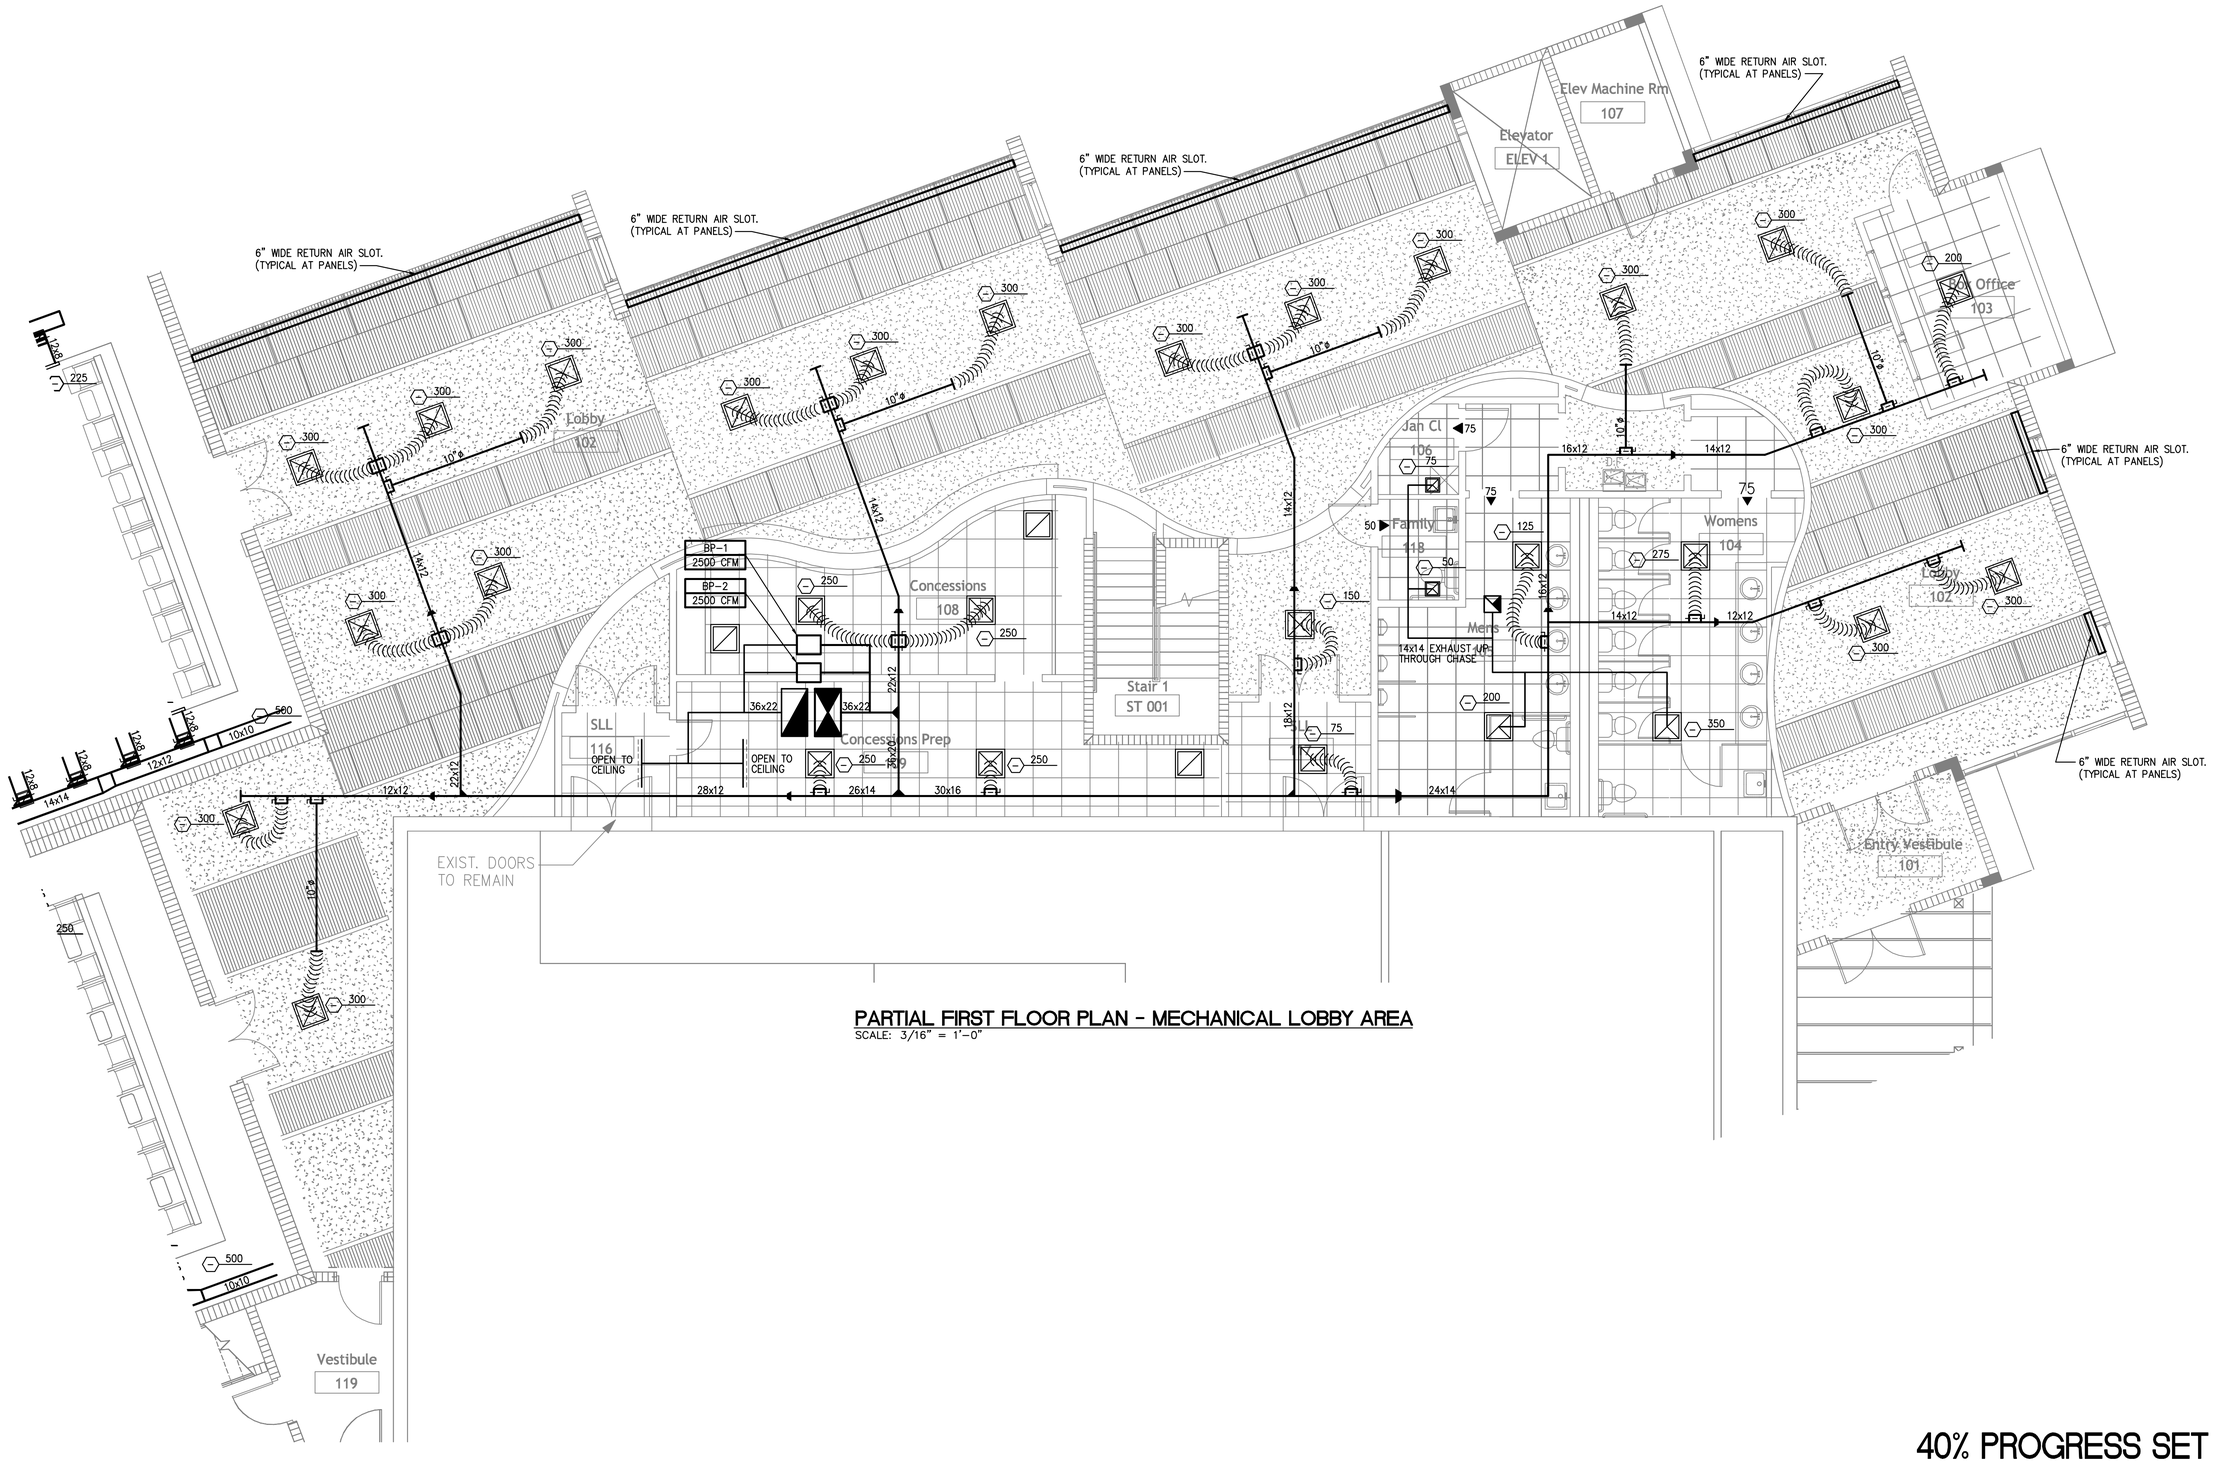

PARTIAL FIRST FLOOR PLAN - MECHANICAL LOBBY AREA

SCALE: 3/16" = 1'-0"

40% PROGRESS SET 2/4/2014

PENINSULA ENGINEERING INC.
CONSULTING ENGINEERS
ESTABLISHED IN 1977
2016 ALDEN ROAD, ORLANDO, FLORIDA, 32803 · 407.246.1688 · CA 3089

Copyright — All ideas, designs, methods and plans indicated or represented by this drawing are owned by and the property of Peninsula Engineering, Inc. and were created, evolved and developed for use on and in connection with the specified project. None of the ideas, designs, arrangements, methods or plans shall be used by or disclosed to any person, firm or corporation for any purpose whatsoever without the written permission of Peninsula Engineering, Inc.

Copyright 2014

JOB#: 13459

REVISIONS	BY

ANTHONY L. LEPORE, ARCHITECT
1401 EDGEWATER DRIVE
ORLANDO, FLORIDA 32804
LICENSE NUMBER AR0014692
TELEPHONE (407) 425-4820

H.J. HIGH CONSTRUCTION CO.
1015 W. AMELIA STREET
ORLANDO, FLORIDA 32805
TELEPHONE (407) 422-8171
FAX (407) 841-4820

ADDITIONS + MODIFICATIONS
ENZIAN THEATER
MAITLAND, FLORIDA

DRAWN	M.J.P.
CHECKED	J.H.M.
DATE	
SCALE	
JOB NO.	
SHEET	M1.3
OF	SHEETS