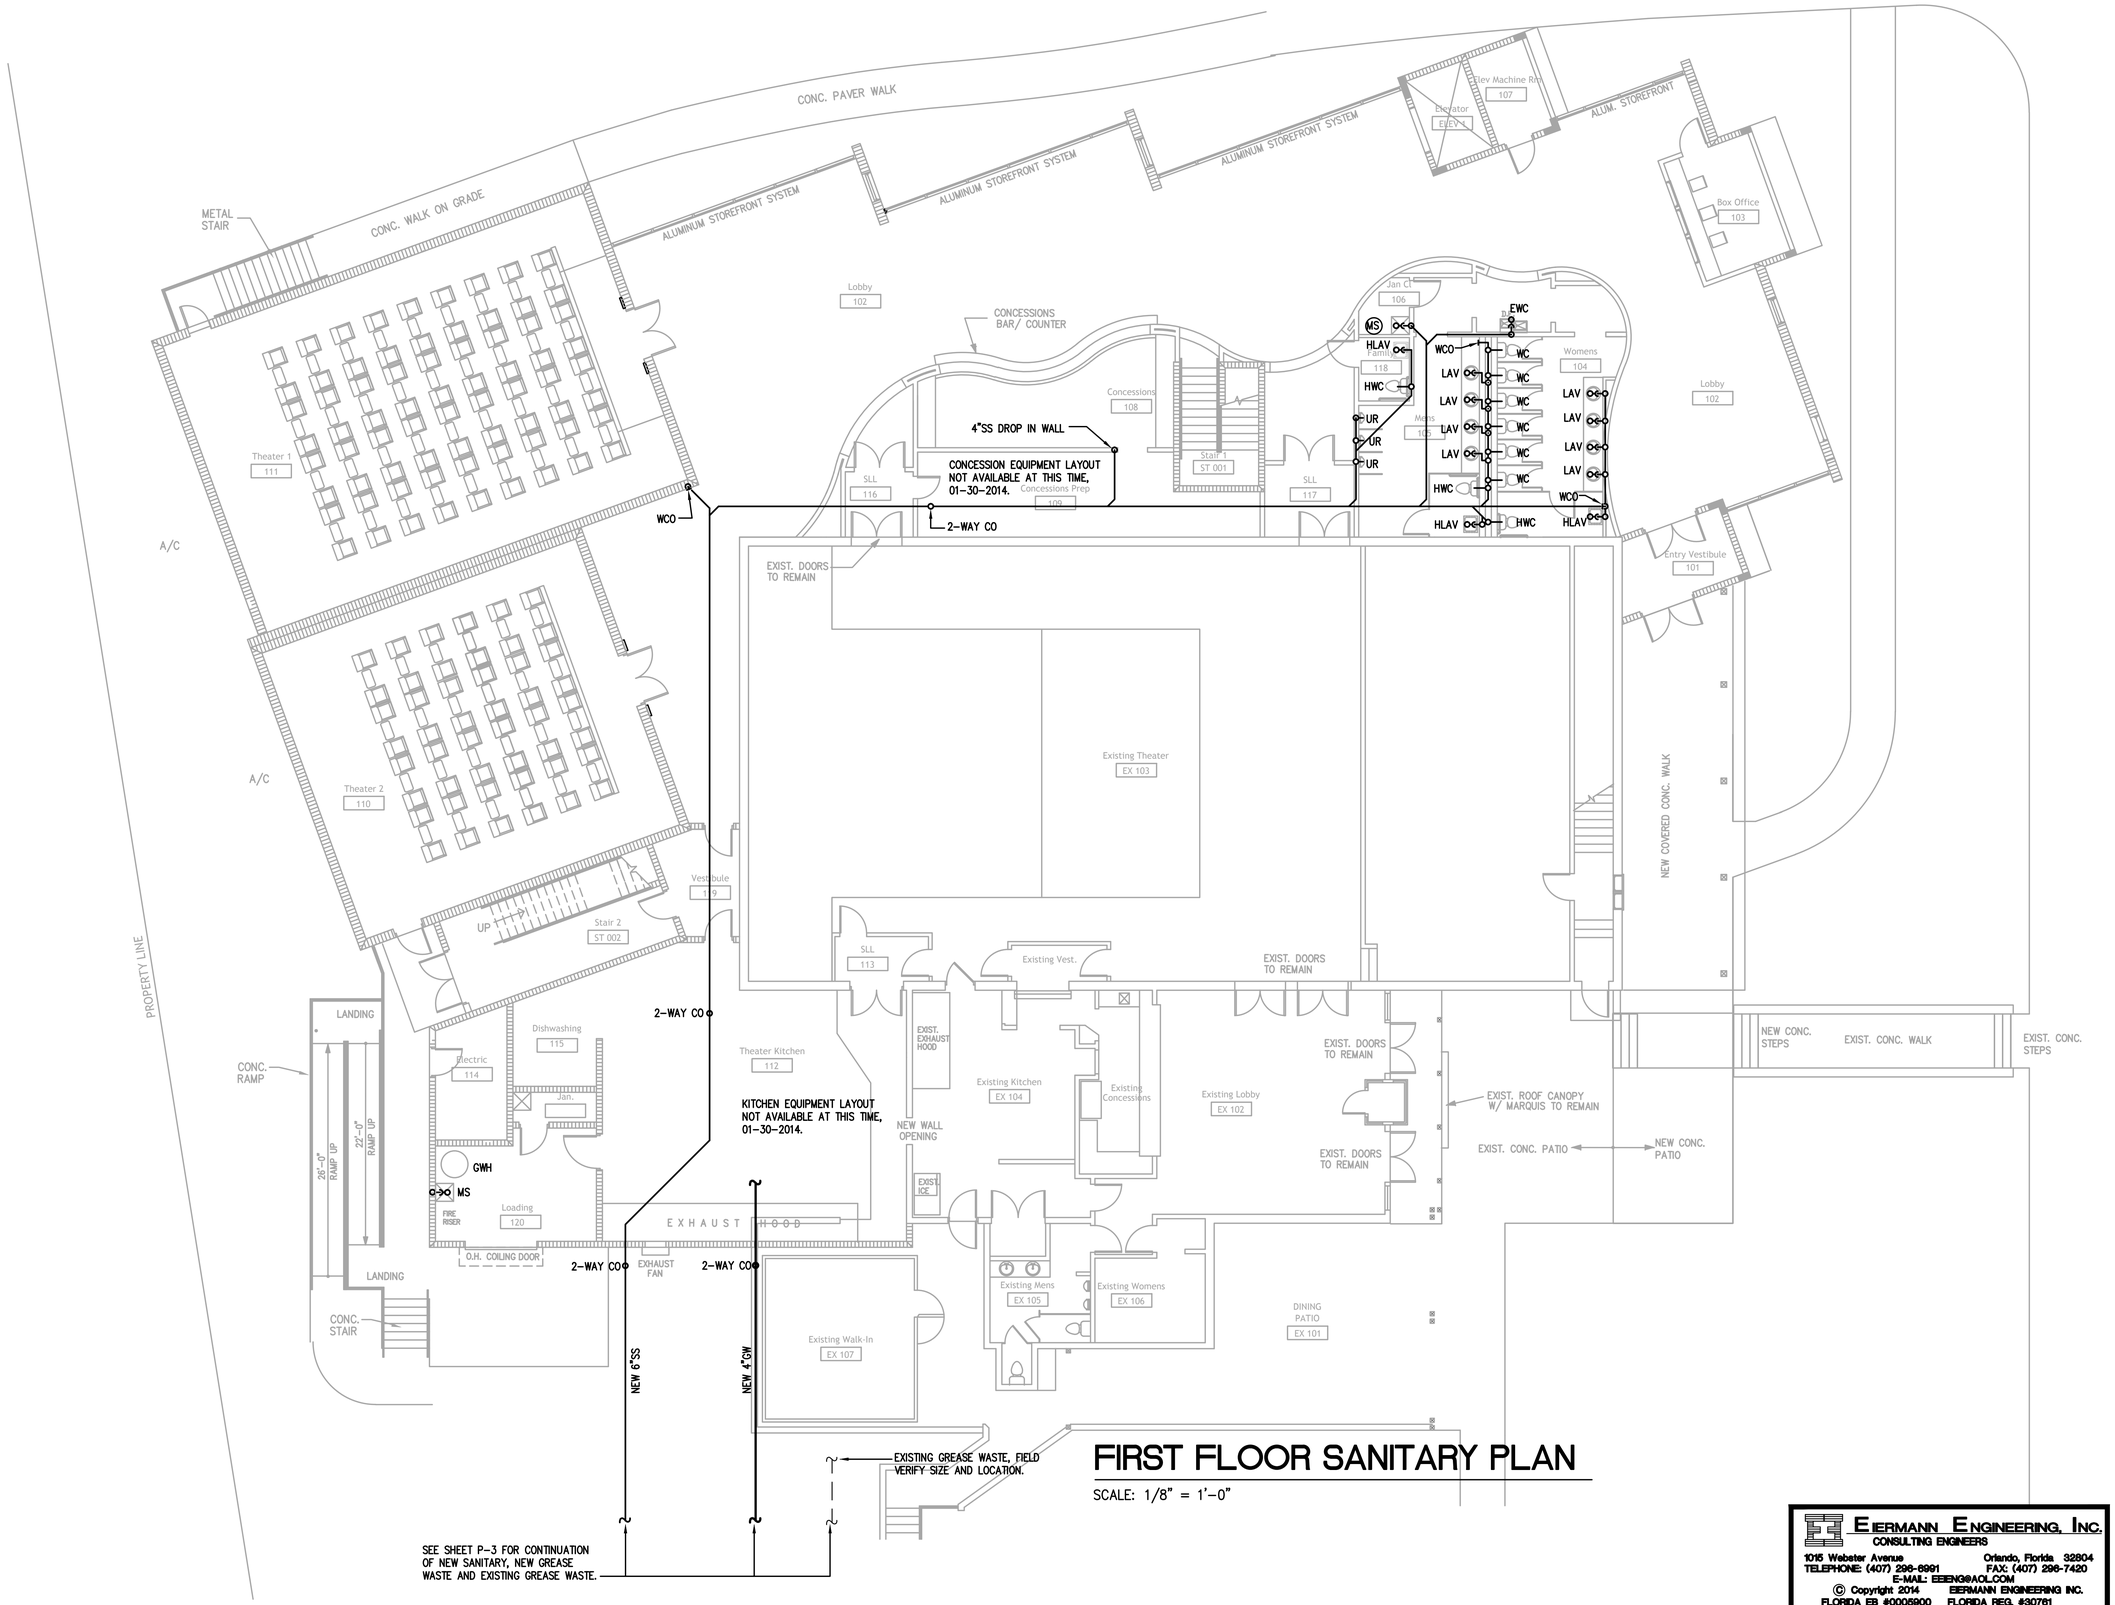

FIRST FLOOR SANITARY PLAN

SCALE: 1/8" = 1'-0"

EIERMANN ENGINEERING, INC.
CONSULTING ENGINEERS
1015 Webster Avenue Orlando, Florida 32804
TELEPHONE: (407) 298-6991 FAX: (407) 298-7420
E-MAIL: EEENG@AOL.COM

© Copyright 2014 EIERMANN ENGINEERING INC.

FLORIDA EB #0005900 FLORIDA REG. #30761
EEI JOB # 2013-135

KENNETH L. EIERMANN P.E.
FLA. REG. #30761

REVISIONS	BY

HOLZMZN MOSS BOTTINO ARCHITECTURE
214 W. 39TH STREET TOWER, 17TH FLOOR
NEW YORK, NEW YORK 10001
HOLZMANMOSS.COM

ANTHONY L. LEPORE, ARCHITECT
1401 EDGEWATER DRIVE
ORLANDO, FLORIDA 32804
LICENSE NUMBER AR0044952
TELEPHONE (407) 425-4820

H.J. HIGH CONSTRUCTION CO.
1015 W. AMELIA STREET
ORLANDO, FLORIDA 32805
TELEPHONE (407) 422-8171
FAX (407) 841-4820

ADDITIONS + MODIFICATIONS
ENZIAN THEATER
MAITLAND, FLORIDA

DRAWN	
CHECKED	
DATE	1-22-2014
SCALE	
JOB NO.	
SHEET	P-1
OF	SHEETS