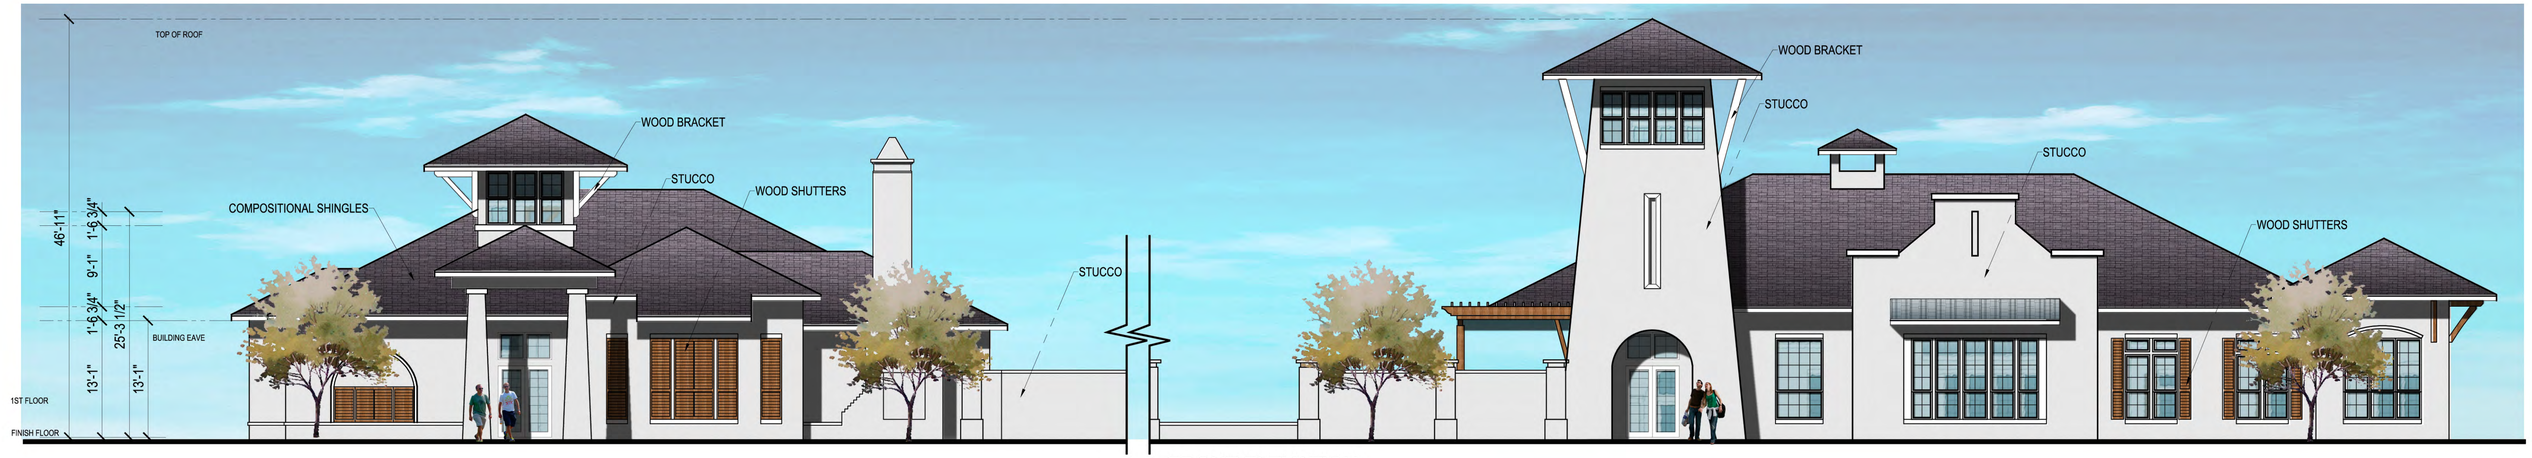

FRONT ELEVATION

RIGHT ELEVATION

LEFT ELEVATION

REAR ELEVATION

SCALE: 1/8" = 1'-0" (24"x36" SHEET)

0' 8' 16' 32'

HUMPHREYS & PARTNERS ARCHITECTS, L.P.
5339 Alpha Rd., Suite 300, Dallas, TX 75240 | 972.701.9636 | www.humphreys.com

RELATED GROUP

CLUBHOUSE ELEVATIONS
A 810
June 15, 2016

MAITLAND CONCOURSE
MAITLAND, FL
HPA# 14340

© 2016 by HUMPHREYS & PARTNERS ARCHITECTS, LP The arrangements depicted herein are the sole property of Humphreys & Partners Architects, LP and may not be reproduced in any form without its written permission. Architectural conceptual site plans are for feasibility purpose only. Revisions may occur due to further investigation from regulatory authorities and building code analysis. Dimensions shown are of a strategic intent only. Refer to surveys and civil drawings for technical information and measurements.

BLDG I NORTH ELEVATION

BLDG IV NORTH ELEVATION

SCALE: 1/8" = 1'-0" (24"x36" SHEET)

0' 8' 16' 32'

HUMPHREYS & PARTNERS ARCHITECTS, L.P.
5339 Alpha Rd., Suite 300, Dallas, TX 75240 | 972.701.9636 | www.humphreys.com

RELATED GROUP

BUILDING ELEVATIONS

JUN 15, 2016

MAITLAND CONCOURSE
MAITLAND, FL
HPA# 14340

© 2016 by HUMPHREYS & PARTNERS ARCHITECTS, LP The arrangements depicted herein are the sole property of Humphreys & Partners Architects, LP and may not be reproduced in any form without its written permission. Architectural conceptual site plans are for feasibility purpose only. Revisions may occur due to further investigation from regulatory authorities and building code analysis. Dimensions shown are of a strategic intent only. Refer to surveys and civil drawings for technical information and measurements.

BLDG II WEST ELEVATION

BLDG III WEST ELEVATION

SCALE: 1/8" = 1'-0" (24"x36" SHEET)

0' 8' 16' 32'

HUMPHREYS & PARTNERS ARCHITECTS, L.P.
5339 Alpha Rd., Suite 300, Dallas, TX 75240 | 972.701.9636 | www.humphreys.com

RELATED GROUP

BUILDING ELEVATIONS

JUN 15, 2016

MAITLAND CONCOURSE
MAITLAND, FL
HPA# 14340

© 2016 by HUMPHREYS & PARTNERS ARCHITECTS, LP The arrangements depicted herein are the sole property of Humphreys & Partners Architects, LP and may not be reproduced in any form without its written permission. Architectural conceptual site plans are for feasibility purpose only. Revisions may occur due to further investigation from regulatory authorities and building code analysis. Dimensions shown are of a strategic intent only. Refer to surveys and civil drawings for technical information and measurements.