This side 2:12 - 4:12 (See Backside for 4:12 & Greater)

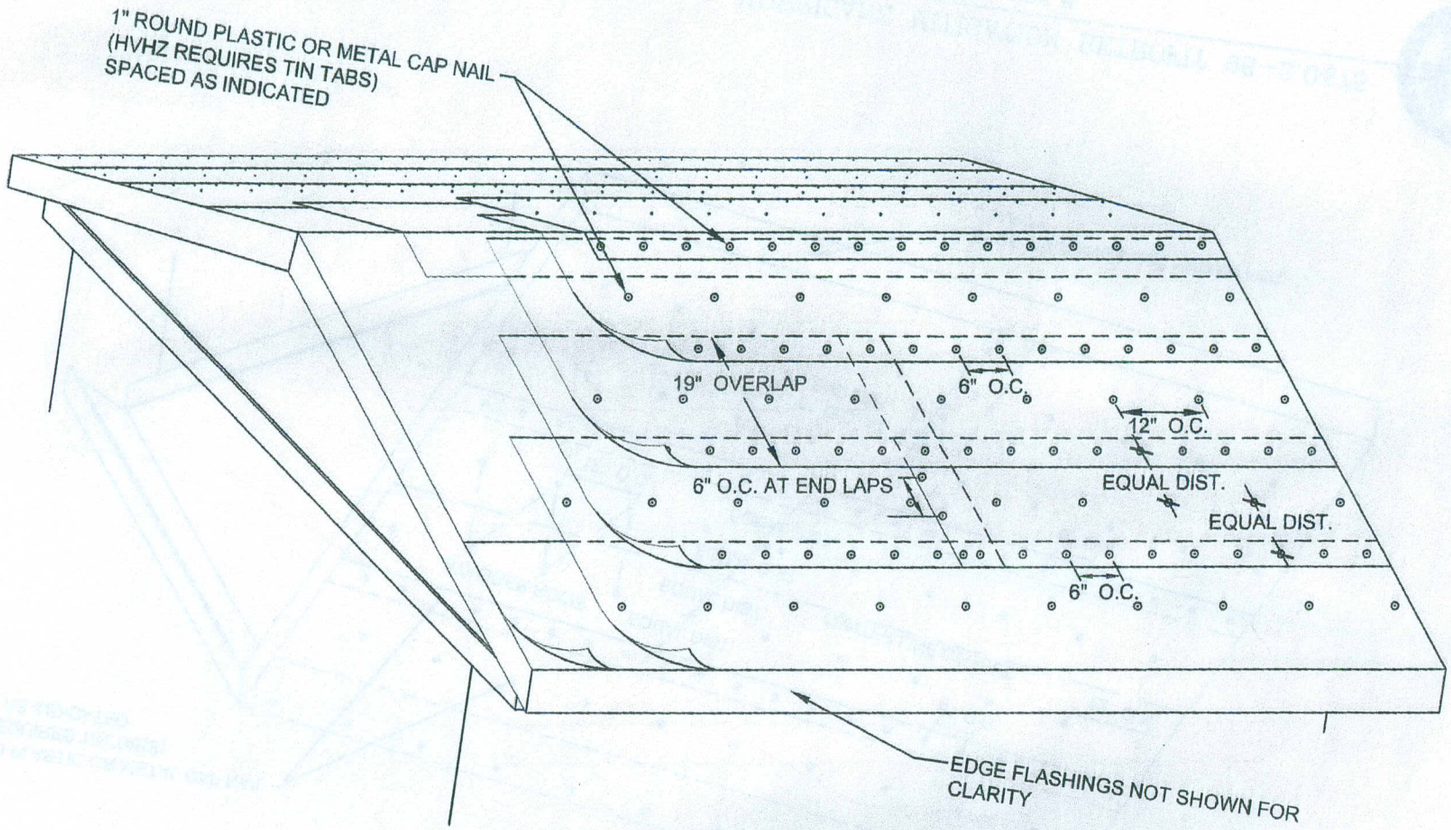


2/12 TO 4/12 FASTENING PATTERN 201.2 D HURRICANE MITIGATION RETROFIT 98-3.0475

DOUBLE LAYER (2 PLY) = ASTM D226 TYPE I OR TYPE II, OR ASTM D 4869 TYPE I OR TYPE II

This side 4:12 & Greater (See Back side for 2:12 - 4:12)

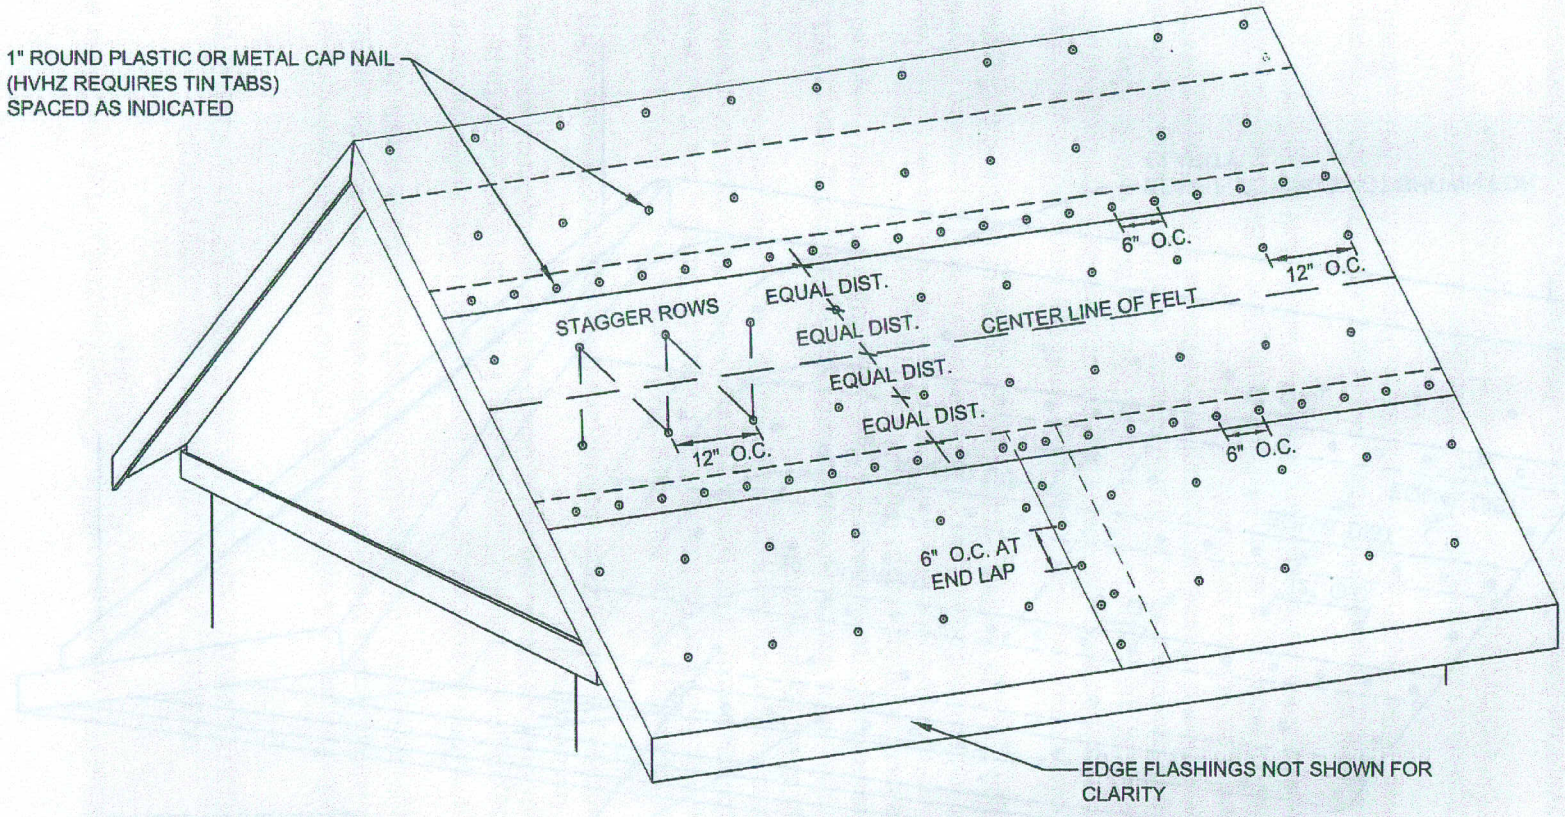


4/12 & ABOVE FASTENING PATTERN 201.2 D HURRICANE MITIGATION RETROFIT 98-3.0475

SINGLE LAYER (1 PLY) = ASTM D226 TYPE I OR TYPE II, OR ASTM D 4869 TYPE I OR TYPE II