MAITLAND CONCOURSE NORTH

ORANGE COUNTY, FLORIDA

POND OPTION #3 - SLOPES AND DRY NORTH POND

02/01/16 - CONTACT JONATHAN A. MARTIN, P.E. (407) 427-1686

GRAPHIC SCALE IN FEET
0 50 100 200

NORTH

Kimley»Horn

GRAPHIC SCALE IN FEET
0 50 100 200

NORTH

MAITLAND CONCOURSE NORTH

ORANGE COUNTY, FLORIDA

POND OPTION #3 - SLOPES AND WET NORTH POND

02/01/16 - CONTACT JONATHAN A. MARTIN, P.E. (407) 427-1686

Kimley»Horn

MAITLAND CONCOURSE NORTH

ORANGE COUNTY, FLORIDA

POND OPTION #3 - WALL AND DRY NORTH POND

02/01/16 - CONTACT JONATHAN A. MARTIN, P.E. (407) 427-1686

GRAPHIC SCALE IN FEET
0 50 100 200

NORTH

Kimley»Horn

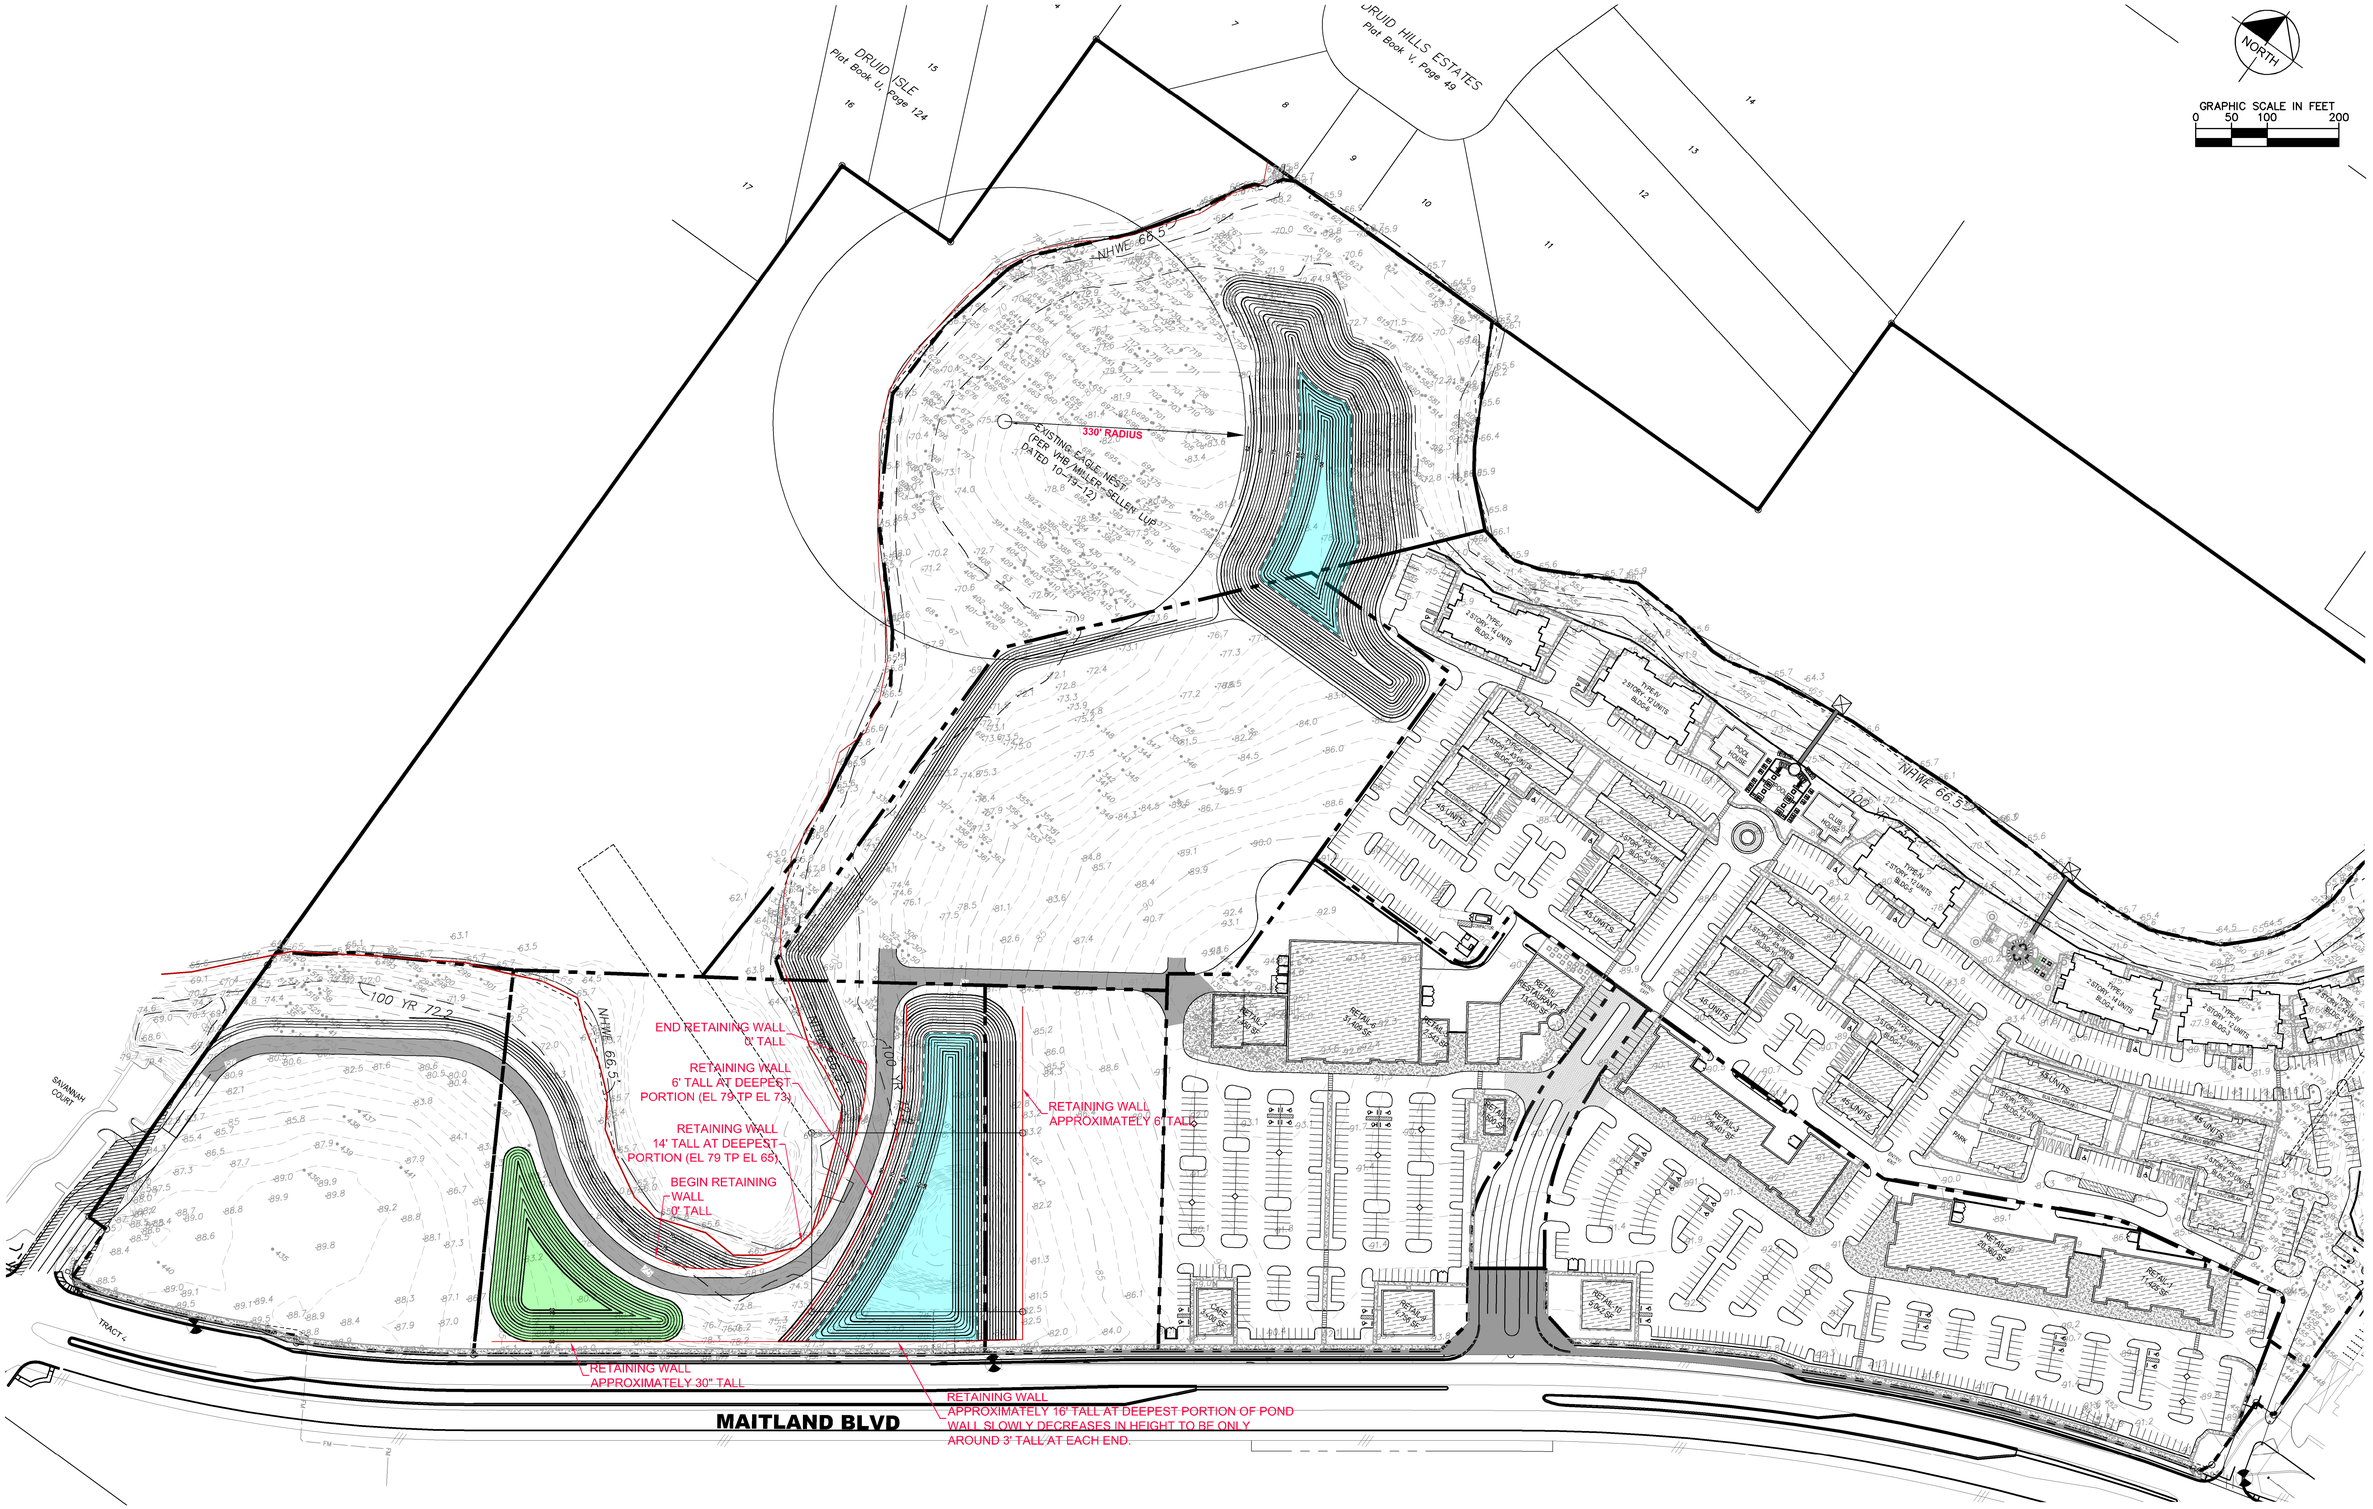

K:\ORL_Civil\04918300S-MCN-Master Development Svcs\CADD\CONCEPT\SP-27-PARK POND.dwg

MAITLAND CONCOURSE NORTH

ORANGE COUNTY, FLORIDA

POND OPTION #3 - WALL AND WET NORTH POND

02/01/16 - CONTACT JONATHAN A. MARTIN, P.E. (407) 427-1686

GRAPHIC SCALE IN FEET
0 50 100 200

NORTH

Kimley»Horn