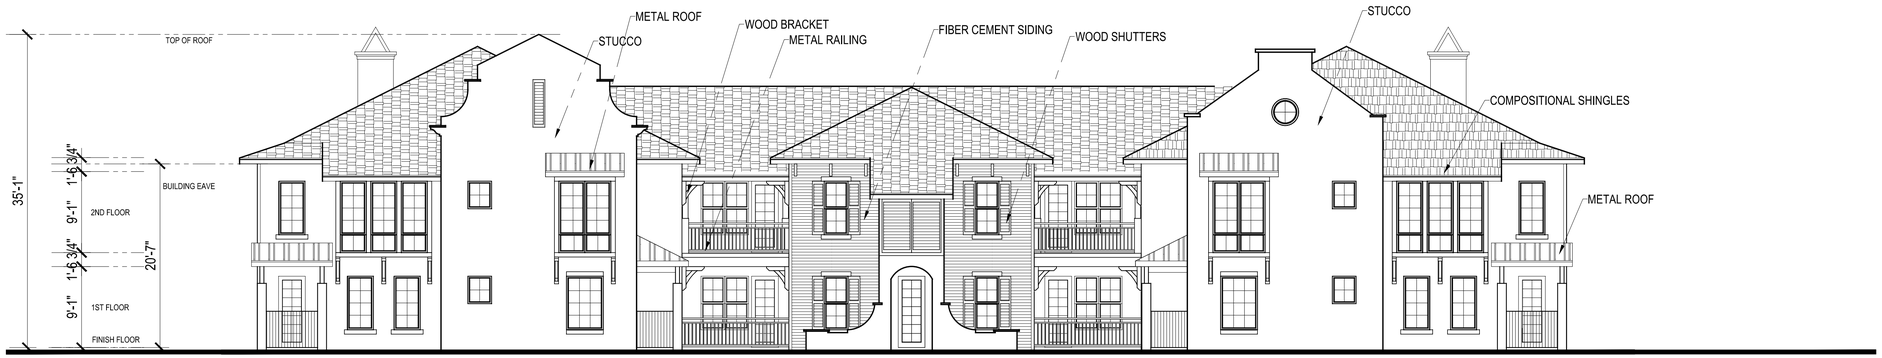

BLDG I SOUTH ELEVATION

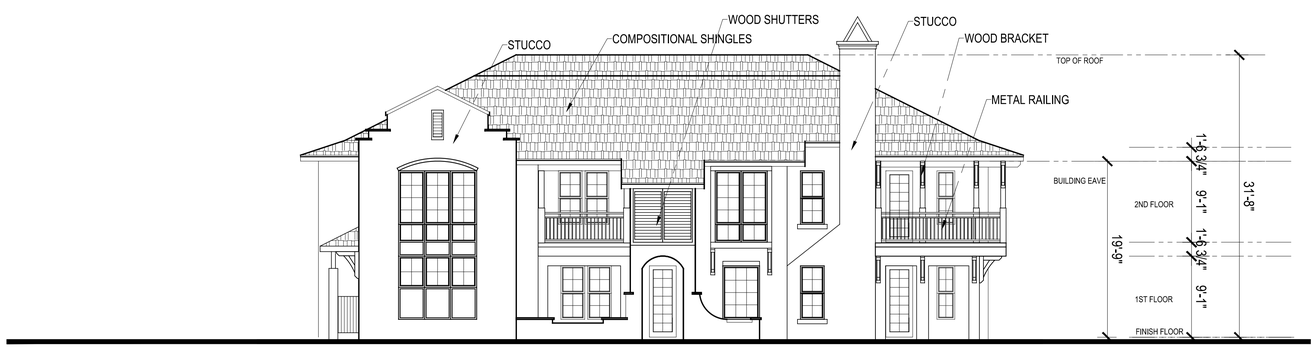

BLDG I EAST ELEVATION

SCALE: 1/8" = 1'-0" (24"x36" SHEET)

0' 8' 16' 32'

HUMPHREYS & PARTNERS ARCHITECTS, L.P.
5339 Alpha Rd., Suite 300, Dallas, TX 75240 | 972.701.9636 | www.humphreys.com

RELATED GROUP

BUILDING I ELEVATIONS
A 412
June 14, 2016

MAITLAND CONCOURSE
MAITLAND, FL
HPA# 14340

© 2016 by HUMPHREYS & PARTNERS ARCHITECTS, LP The arrangements depicted herein are the sole property of Humphreys & Partners Architects, LP and may not be reproduced in any form without its written permission. Architectural conceptual site plans are for feasibility purpose only. Revisions may occur due to further investigation from regulatory authorities and building code analysis. Dimensions shown are of a strategic intent only. Refer to surveys and civil drawings for technical information and measurements.

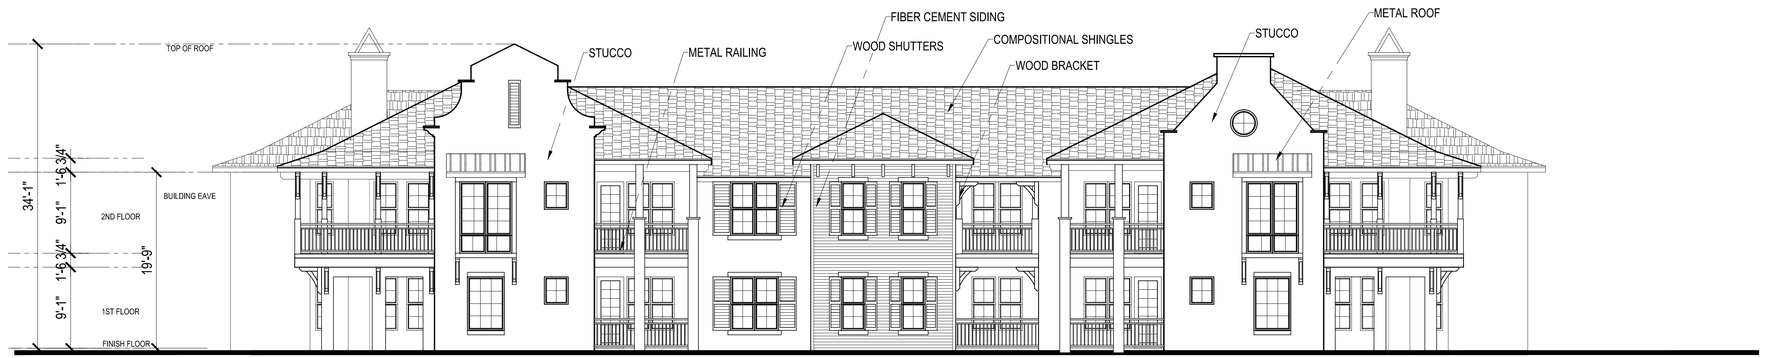

BLDG I NORTH ELEVATION

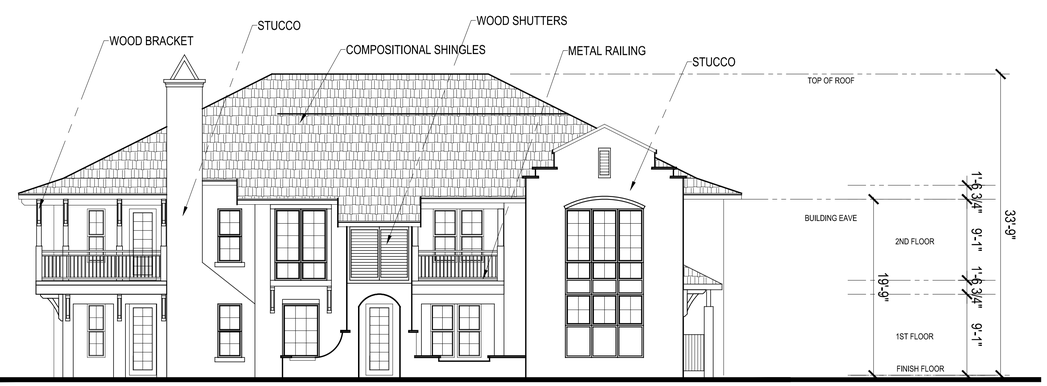

BLDG I WEST ELEVATION

SCALE: 1/8" = 1'-0" (24"x36" SHEET)

0' 8' 16' 32'

HUMPHREYS & PARTNERS ARCHITECTS, L.P.
5339 Alpha Rd., Suite 300, Dallas, TX 75240 | 972.701.9636 | www.humphreys.com

RELATED GROUP

BUILDING I ELEVATIONS
A 413
June 14, 2016

MAITLAND CONCOURSE
MAITLAND, FL
HPA# 14340

© 2016 by HUMPHREYS & PARTNERS ARCHITECTS, LP The arrangements depicted herein are the sole property of Humphreys & Partners Architects, LP and may not be reproduced in any form without its written permission. Architectural conceptual site plans are for feasibility purpose only. Revisions may occur due to further investigation from regulatory authorities and building code analysis. Dimensions shown are of a strategic intent only. Refer to surveys and civil drawings for technical information and measurements.

BLDG II WEST ELEVATION

BLDG II SOUTH ELEVATION

SCALE: 1/8" = 1'-0" (24"x36" SHEET)

0' 8' 16' 32'

HUMPHREYS & PARTNERS ARCHITECTS, L.P.
5339 Alpha Rd., Suite 300, Dallas, TX 75240 | 972.701.9636 | www.humphreys.com

RELATED GROUP

BUILDING II ELEVATIONS
A 422
June 14, 2016

MAITLAND CONCOURSE
MAITLAND, FL
HPA# 14340

© 2016 by HUMPHREYS & PARTNERS ARCHITECTS, LP The arrangements depicted herein are the sole property of Humphreys & Partners Architects, LP and may not be reproduced in any form without its written permission. Architectural conceptual site plans are for feasibility purpose only. Revisions may occur due to further investigation from regulatory authorities and building code analysis. Dimensions shown are of a strategic intent only. Refer to surveys and civil drawings for technical information and measurements.

BLDG II EAST ELEVATION

BLDG II NORTH ELEVATION

SCALE: 1/8" = 1'-0" (24"x36" SHEET)

0' 8' 16' 32'

HUMPHREYS & PARTNERS ARCHITECTS, L.P.
5339 Alpha Rd., Suite 300, Dallas, TX 75240 | 972.701.9636 | www.humphreys.com

RELATED GROUP

BUILDING II ELEVATIONS
A 423
June 14, 2016

MAITLAND CONCOURSE
MAITLAND, FL
HPA# 14340

© 2016 by HUMPHREYS & PARTNERS ARCHITECTS, LP The arrangements depicted herein are the sole property of Humphreys & Partners Architects, LP and may not be reproduced in any form without its written permission. Architectural conceptual site plans are for feasibility purpose only. Revisions may occur due to further investigation from regulatory authorities and building code analysis. Dimensions shown are of a strategic intent only. Refer to surveys and civil drawings for technical information and measurements.

BLDG III WEST ELEVATION

SCALE: 1/8" = 1'-0" (24"x36" SHEET)

0' 8' 16' 32'

BLDG III SOUTH ELEVATION

HUMPHREYS & PARTNERS ARCHITECTS, L.P.
5339 Alpha Rd., Suite 300, Dallas, TX 75240 | 972.701.9636 | www.humphreys.com

RELATED GROUP

BUILDING III ELEVATIONS
A 432
June 14, 2016

MAITLAND CONCOURSE
MAITLAND, FL
HPA# 14340

© 2016 by HUMPHREYS & PARTNERS ARCHITECTS, LP The arrangements depicted herein are the sole property of Humphreys & Partners Architects, LP and may not be reproduced in any form without its written permission. Architectural conceptual site plans are for feasibility purpose only. Revisions may occur due to further investigation from regulatory authorities and building code analysis. Dimensions shown are of a strategic intent only. Refer to surveys and civil drawings for technical information and measurements.

BLDG III EAST ELEVATION

SCALE: 1/8" = 1'-0" (24"x36" SHEET)

0' 8' 16' 32'

BLDG III NORTH ELEVATION

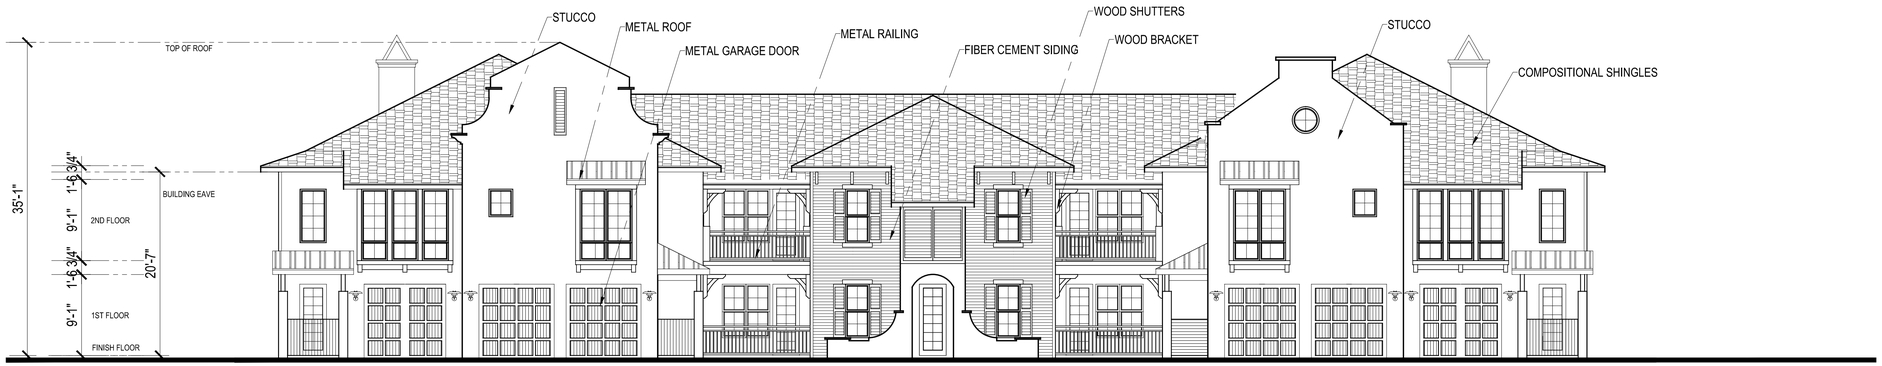

BLDG IV SOUTH ELEVATION

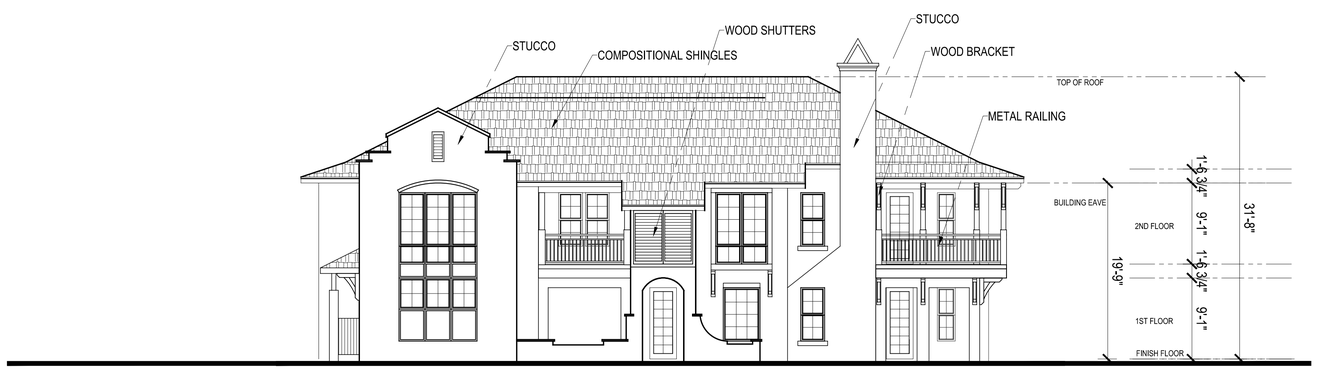

BLDG IV EAST ELEVATION

SCALE: 1/8" = 1'-0" (24"x36" SHEET)

0' 8' 16' 32'

HUMPHREYS & PARTNERS ARCHITECTS, L.P.
5339 Alpha Rd., Suite 300, Dallas, TX 75240 | 972.701.9636 | www.humphreys.com

RELATED GROUP

BUILDING IV ELEVATIONS
A 442
June 14, 2016

MAITLAND CONCOURSE
MAITLAND, FL
HPA# 14340

© 2016 by HUMPHREYS & PARTNERS ARCHITECTS, LP The arrangements depicted herein are the sole property of Humphreys & Partners Architects, LP and may not be reproduced in any form without its written permission. Architectural conceptual site plans are for feasibility purpose only. Revisions may occur due to further investigation from regulatory authorities and building code analysis. Dimensions shown are of a strategic intent only. Refer to surveys and civil drawings for technical information and measurements.

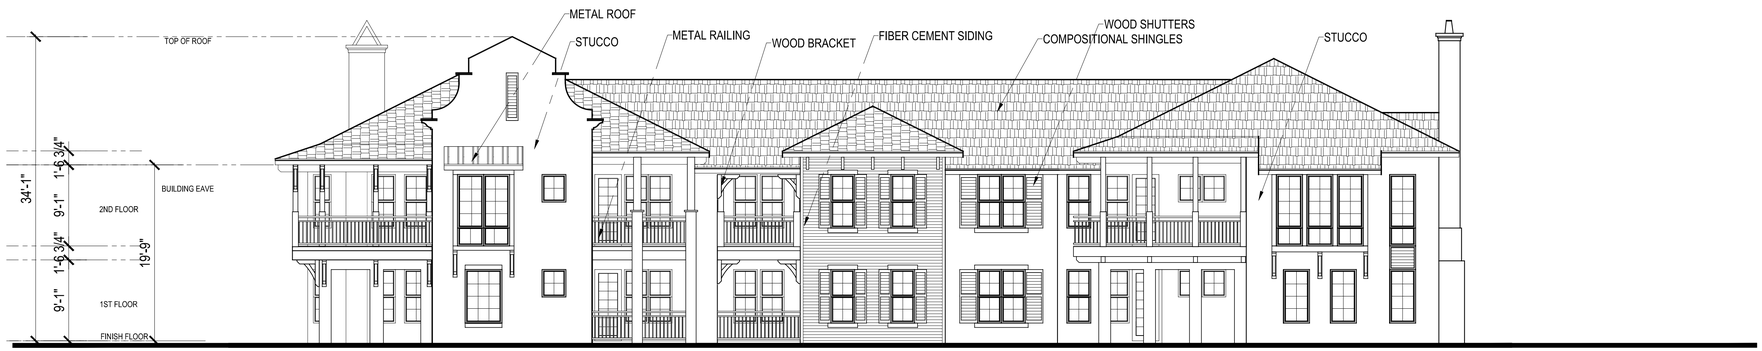

BLDG IV NORTH ELEVATION

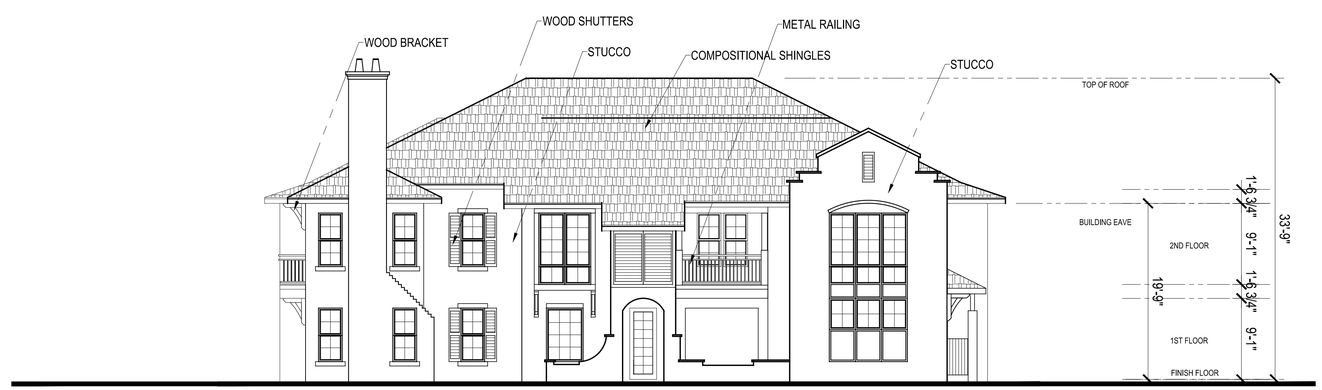

BLDG IV WEST ELEVATION

SCALE: 1/8" = 1'-0" (24"x36" SHEET)

0' 8' 16' 32'

HUMPHREYS & PARTNERS ARCHITECTS, L.P.
5339 Alpha Rd., Suite 300, Dallas, TX 75240 | 972.701.9636 | www.humphreys.com

RELATED GROUP

BUILDING IV ELEVATIONS
A 443
June 14, 2016

MAITLAND CONCOURSE
MAITLAND, FL
HPA# 14340

© 2016 by HUMPHREYS & PARTNERS ARCHITECTS, LP The arrangements depicted herein are the sole property of Humphreys & Partners Architects, LP and may not be reproduced in any form without its written permission. Architectural conceptual site plans are for feasibility purpose only. Revisions may occur due to further investigation from regulatory authorities and building code analysis. Dimensions shown are of a strategic intent only. Refer to surveys and civil drawings for technical information and measurements.

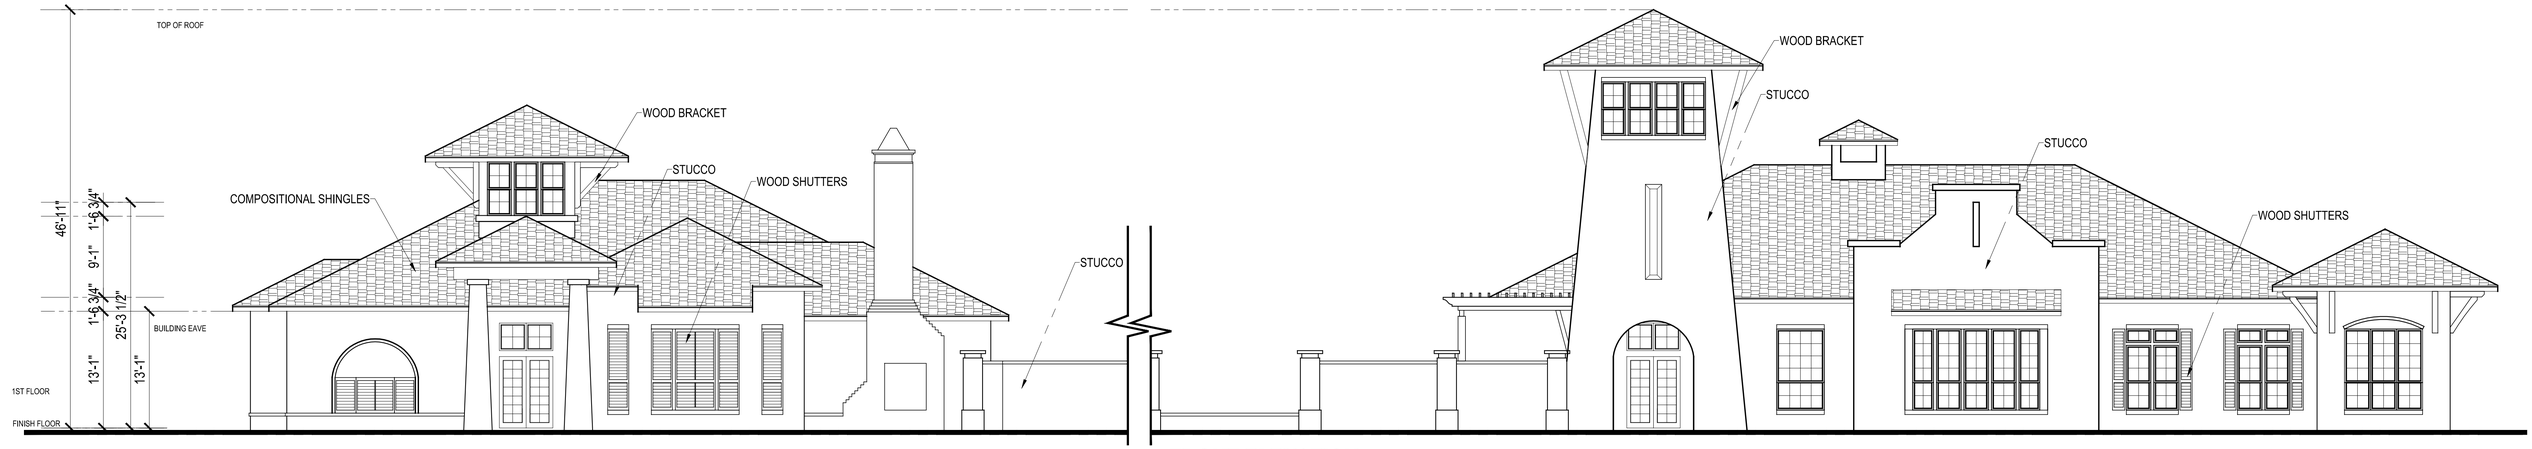

FRONT ELEVATION

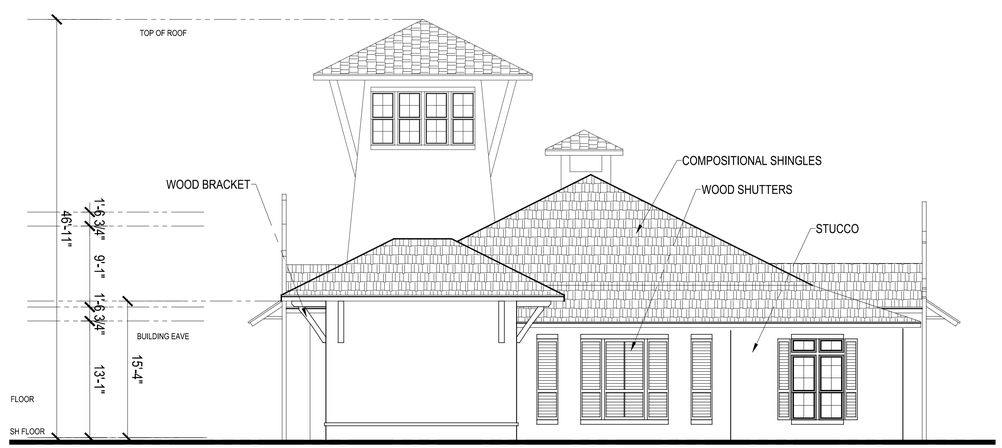

RIGHT ELEVATION

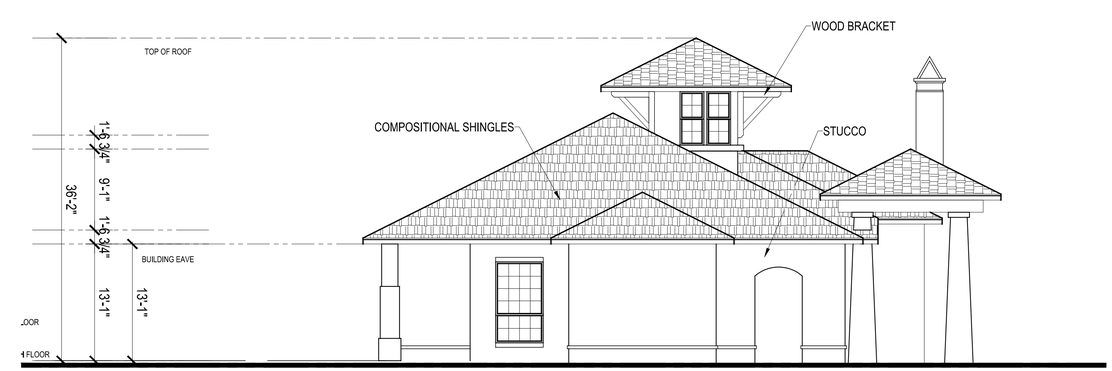

LEFT ELEVATION

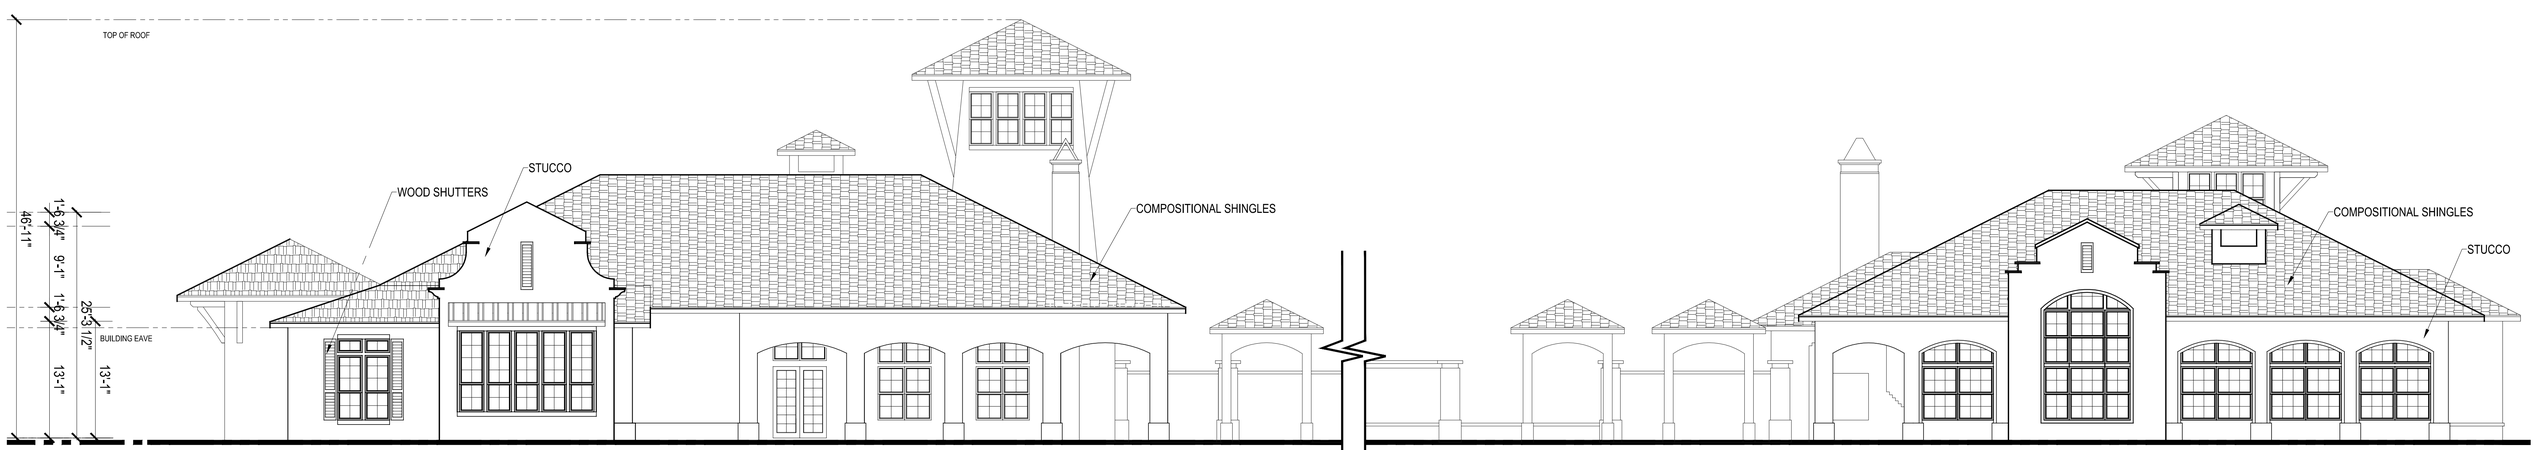

REAR ELEVATION

SCALE: 1/8" = 1'-0" (24"x36" SHEET)

0' 8' 16' 32'

HUMPHREYS & PARTNERS ARCHITECTS, L.P.
5339 Alpha Rd., Suite 300, Dallas, TX 75240 | 972.701.9636 | www.humphreys.com

RELATED GROUP

CLUBHOUSE ELEVATIONS
A 810
June 15, 2016

MAITLAND CONCOURSE
MAITLAND, FL
HPA# 14340

© 2016 by HUMPHREYS & PARTNERS ARCHITECTS, LP The arrangements depicted herein are the sole property of Humphreys & Partners Architects, LP and may not be reproduced in any form without its written permission. Architectural conceptual site plans are for feasibility purpose only. Revisions may occur due to further investigation from regulatory authorities and building code analysis. Dimensions shown are of a strategic intent only. Refer to surveys and civil drawings for technical information and measurements.